OREGON STATE HIGHWAY DEPARTMENT
X- SECTIONS

ENCROACHMENT ON UNION PACIFIC R.R.

HILL CREEK - OXMAN SECTION

OLD OREGON TRAIL HIGHWAY
BAKER COUNTY

Scale: 1"=10'

April, 1961
Revised June 1962

Drg. No. 8B-22-2

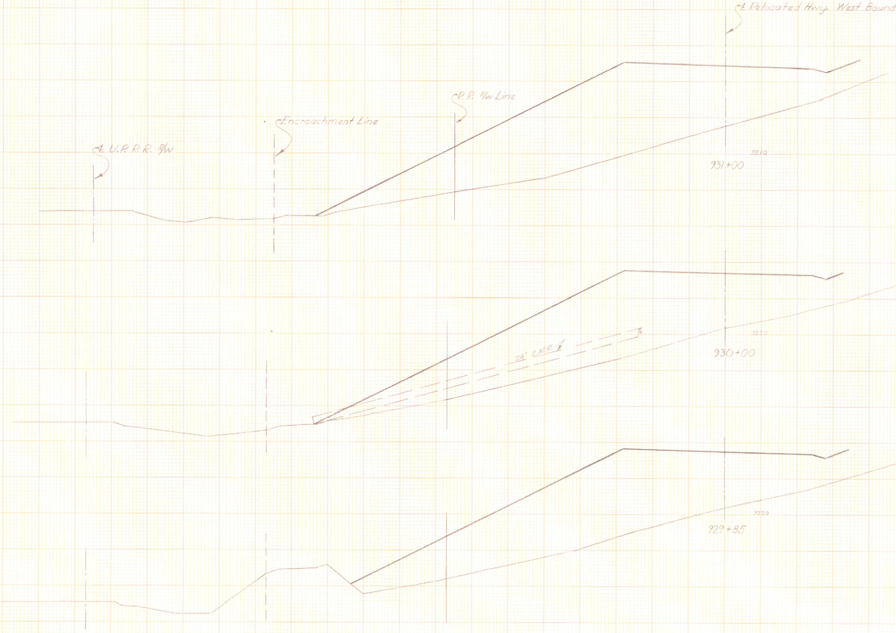
℄ U.P.R.R. R/W
Encroachment Line
R.R. R/W Line
℄ Relocated Hwy. West Bound
3210
931+00
24" C.M.P.
3220
930+00
3220
929+85

K+E STANDARD CROSS SECTION
10 X 10 TO THE INCH
KEUFFEL & ESSER CO.
MADE IN U.S.A.

K+E STANDARD CROSS SECTION
10 X 10 TO THE INCH
KEUFFEL & ESSER CO.
MADE IN U.S.A.

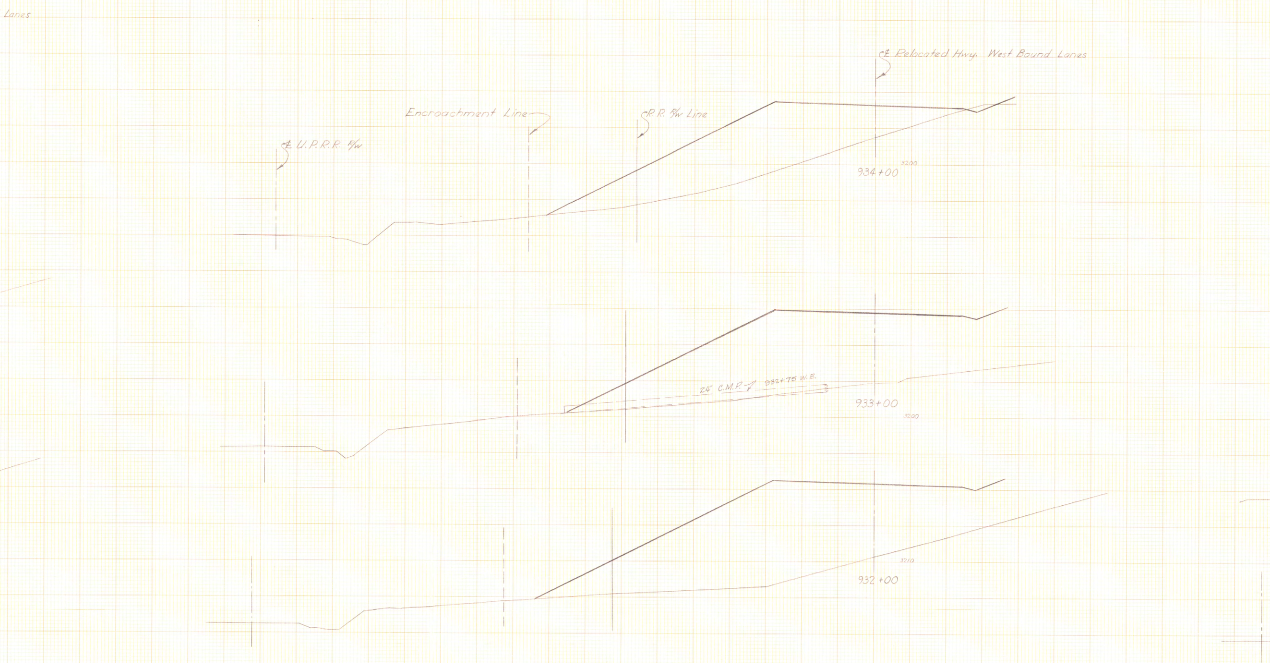
Lanes
℄ Relocated Hwy. West Bound Lanes
Encroachment Line
℄ U.P.R.R. R/W
R.R. R/W Line
934+00
3200
24" C.M.P.
932+75 W.B.
933+00
3200
3210
932+00

K+E STANDARD ® CROSS SECTION
10 X 10 TO THE INCH
KEUFFEL & ESSER CO.
MADE IN U.S.A.
K+E STANDARD ® CROSS SECTION
10 X 10 TO THE INCH
KEUFFEL & ESSER CO.
MADE IN U.S.A.

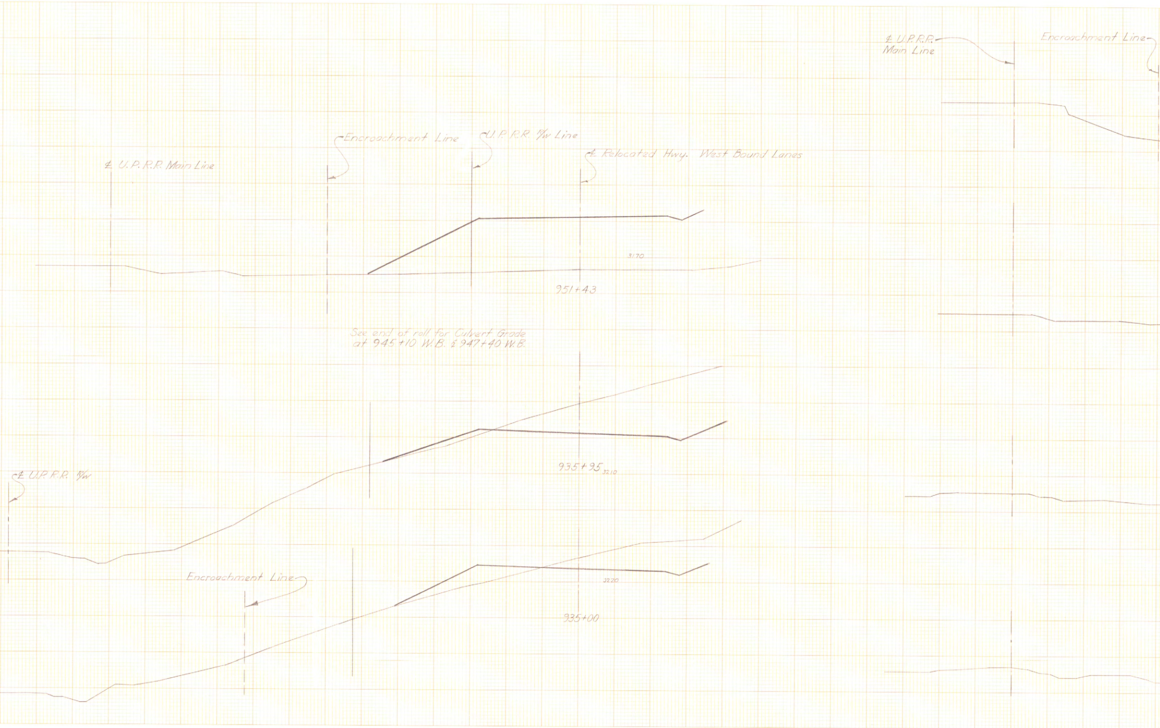
℄ U.P.R.R. Main Line
Encroachment Line
U.P.R.R. R/W Line
℄ Relocated Hwy. West Bound Lanes
3170
951+43
℄ U.P.R.R. R/W
935+95
3210
Encroachment Line
3220
935+00
℄ U.P.R.R. Main Line
Encroachment Line

See end of roll for Culvert Grade at 945+10 W.B. & 947+40 W.B.

K+E STANDARD CROSS SECTION 10×10 TO THE INCH
KEUFFEL & ESSER CO. MADE IN U.S.A.
K+E STANDARD CROSS SECTION 10×10 TO THE INCH
KEUFFEL & ESSER CO. MADE IN U.S.A.

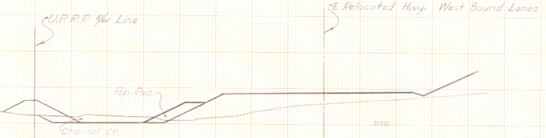
U.P.R.R. R/W Line
℄ Relocated Hwy. West Bound Lanes
Rip Rap
Channel Ch.
3130

970+57

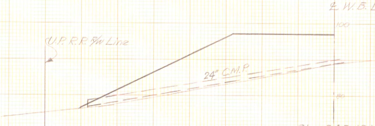
℄ W.B. Lanes
U.P.R.R. R/W Line
24" C.M.P.
100
80

Sta. 945+10 W.B

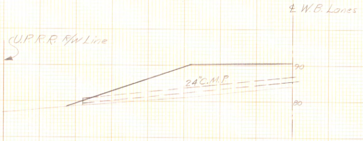
℄ W.B. Lanes
U.P.R.R. R/W Line
24"C.M.P.
90
80

Sta. 947+40

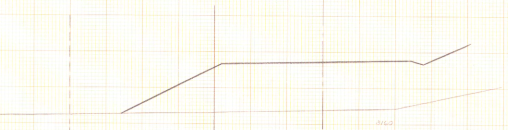

953+32

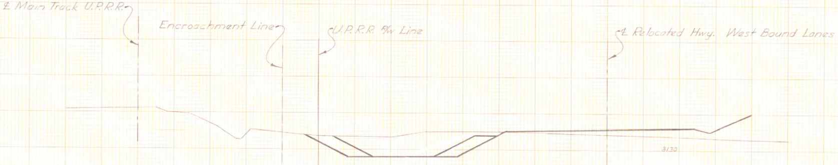
℄ Main Track U.P.R.R.
Encroachment Line
U.P.R.R. R/W Line
℄ Relocated Hwy. West Bound Lanes
3130

972+72

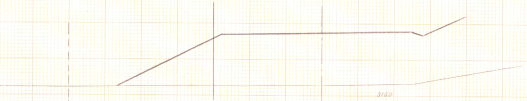

953+00

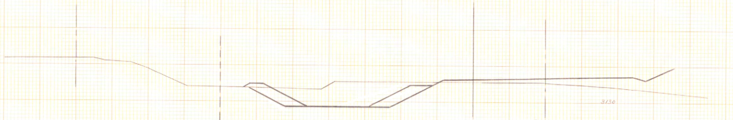

972+00

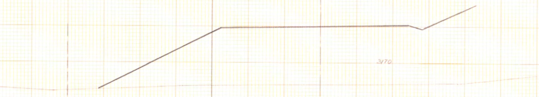

952+00

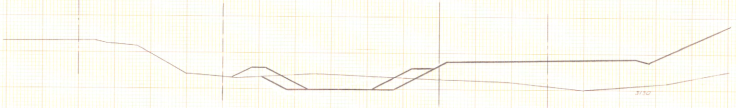

971+00

K&E STANDARD ⑩ CROSS SECTION 10X10 TO THE INCH
KEUFFEL & ESSER CO. MADE IN U.S.A.
K&E STANDARD ⑩ CROSS SECTION 10X10 TO THE INCH
KEUFFEL & ESSER CO. MADE IN U.S.A.
K&E STANDARD ⑩ CROSS SECTION 10X10 TO THE INCH