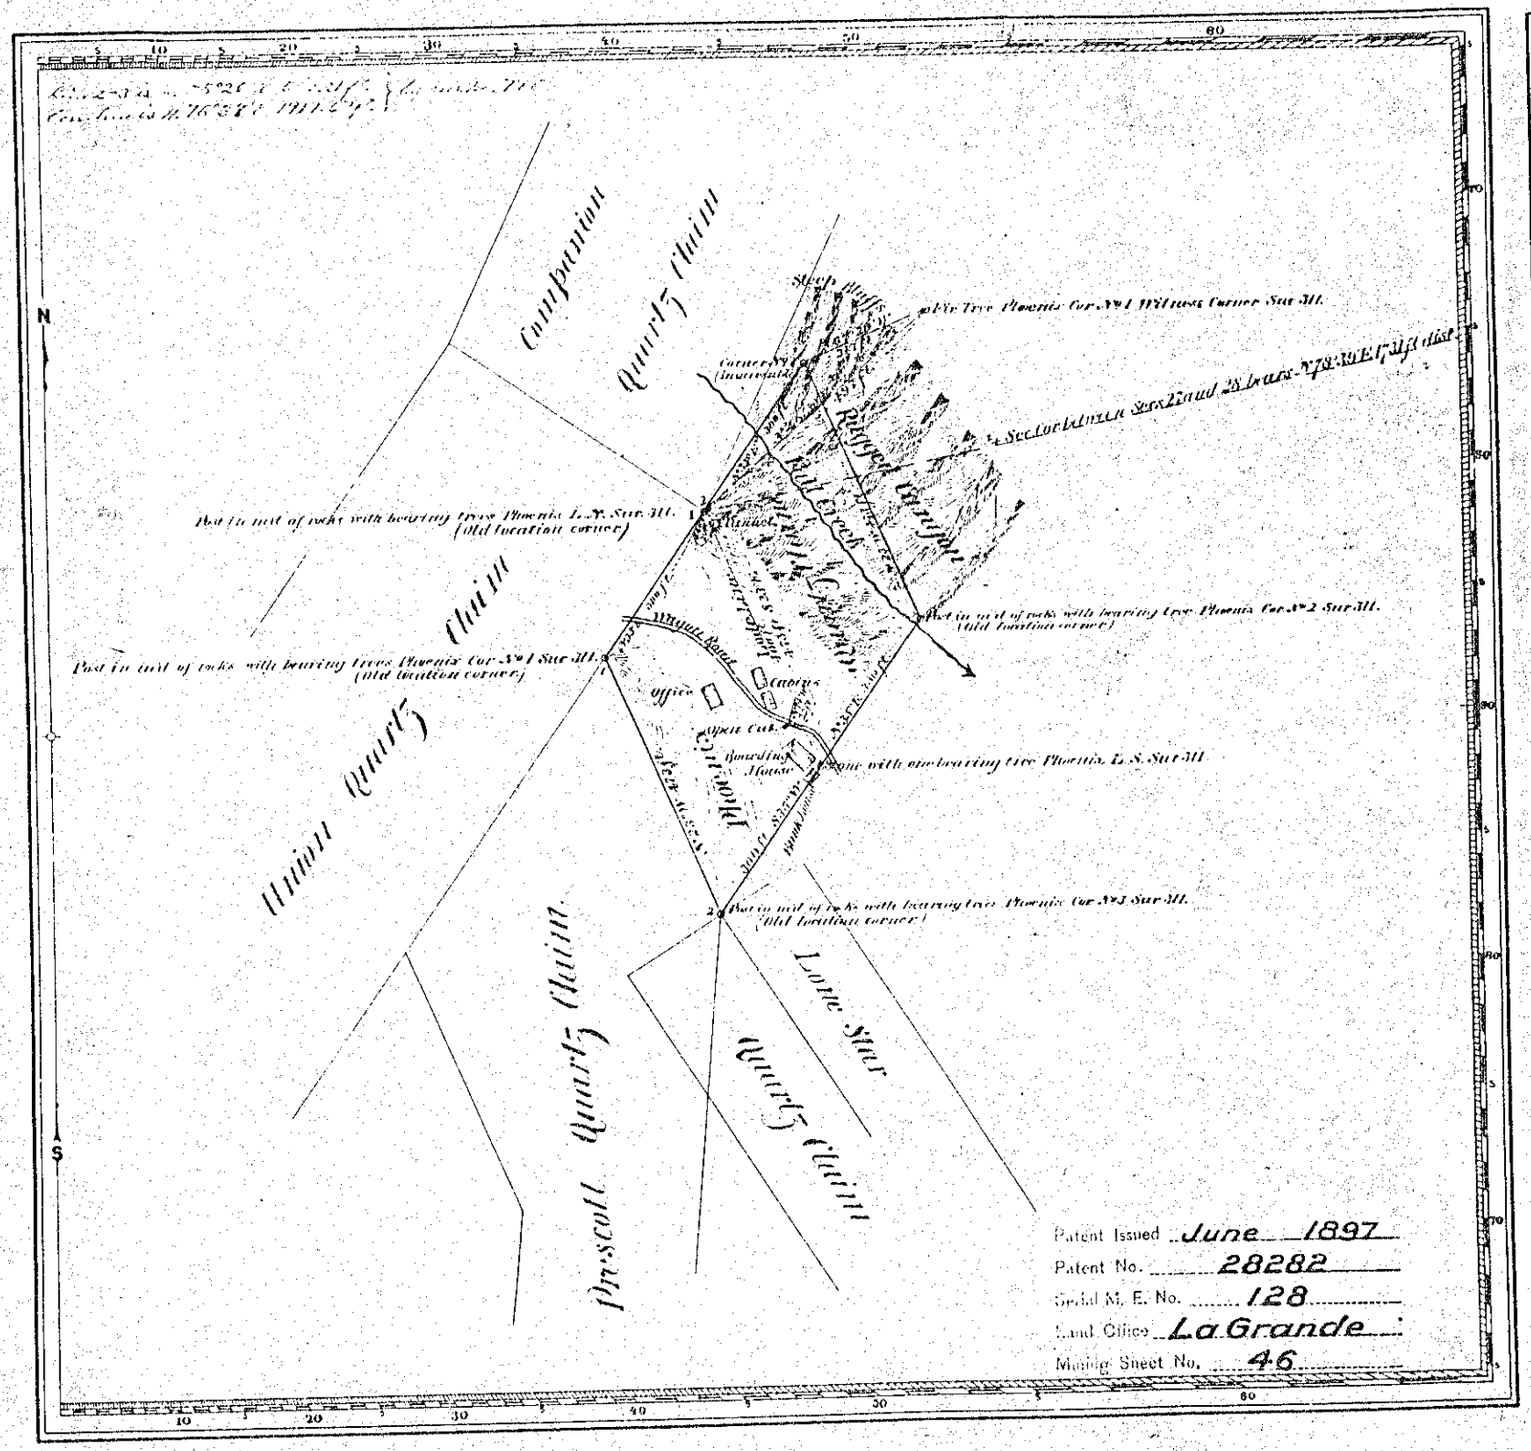

Claim located July 16th 1892 and October 21st 1895
Section 26 Township 6 South Range 43 East W.M.
Mineral Survey No 311

LOT No

La Grande Land District

PLAT

OF THE CLAIM OF

I. Anstead and D.W. Tice

KNOWN AS THE

Phoenix Quartz Claim

IN Grande MINING DISTRICT,
Union COUNTY, Oregon
Containing an Area of 5.51 Acres.
Scale of 200 feet to the inch.
Variation 20° E
SURVEYED November 9th 1895 BY
Arthur Philbrick
U.S. Deputy Mineral Surveyor.

The Original Field Notes of the Survey of the Mining Claim of
I. Anstead and D.W. Tice
known as the

Phoenix Quartz Claim

from which this plat has been made under my direction have been examined and approved, and are on file in this Office and I hereby certify that they furnish such an accurate description of said Mining Claim as will, if incorporated into a patent, serve fully to identify the premises, and that such reference is made therein to natural objects or permanent monuments as will perpetuate and fix the locus thereof.

I further certify that Five Hundred Dollars worth of labor has been expended or improvements made upon said Mining Claim by claimants or their grantors, and that said improvements consist of Tunnel 15'·6.70 cost $35 per ft. $1050.00 Open Cut 1'·6.30 $225.00, Boarding House 30'·60 $600.00, Office building 24'·36 $200.00, Log Cabin 20'·30 $150.00 Log Cabin 20'·30 $100.00, Wagon road 500 long $50.00
Total $1425.00

that the location of said improvements is correctly shown upon this plat, and that no portion of said labor or improvements has been included in the estimate of expenditures upon any other claim.

And I further certify that this is a correct plat of said Mining Claim made in conformity with said original field notes of the survey thereof, and the same is hereby approved.

U.S. Surveyor Generals Office.
Portland, Oregon
January 9th, 1896

John C. Arnold
U.S. Surveyor General for Oregon.