MB/255

292

(4-675) H. J. Mathews

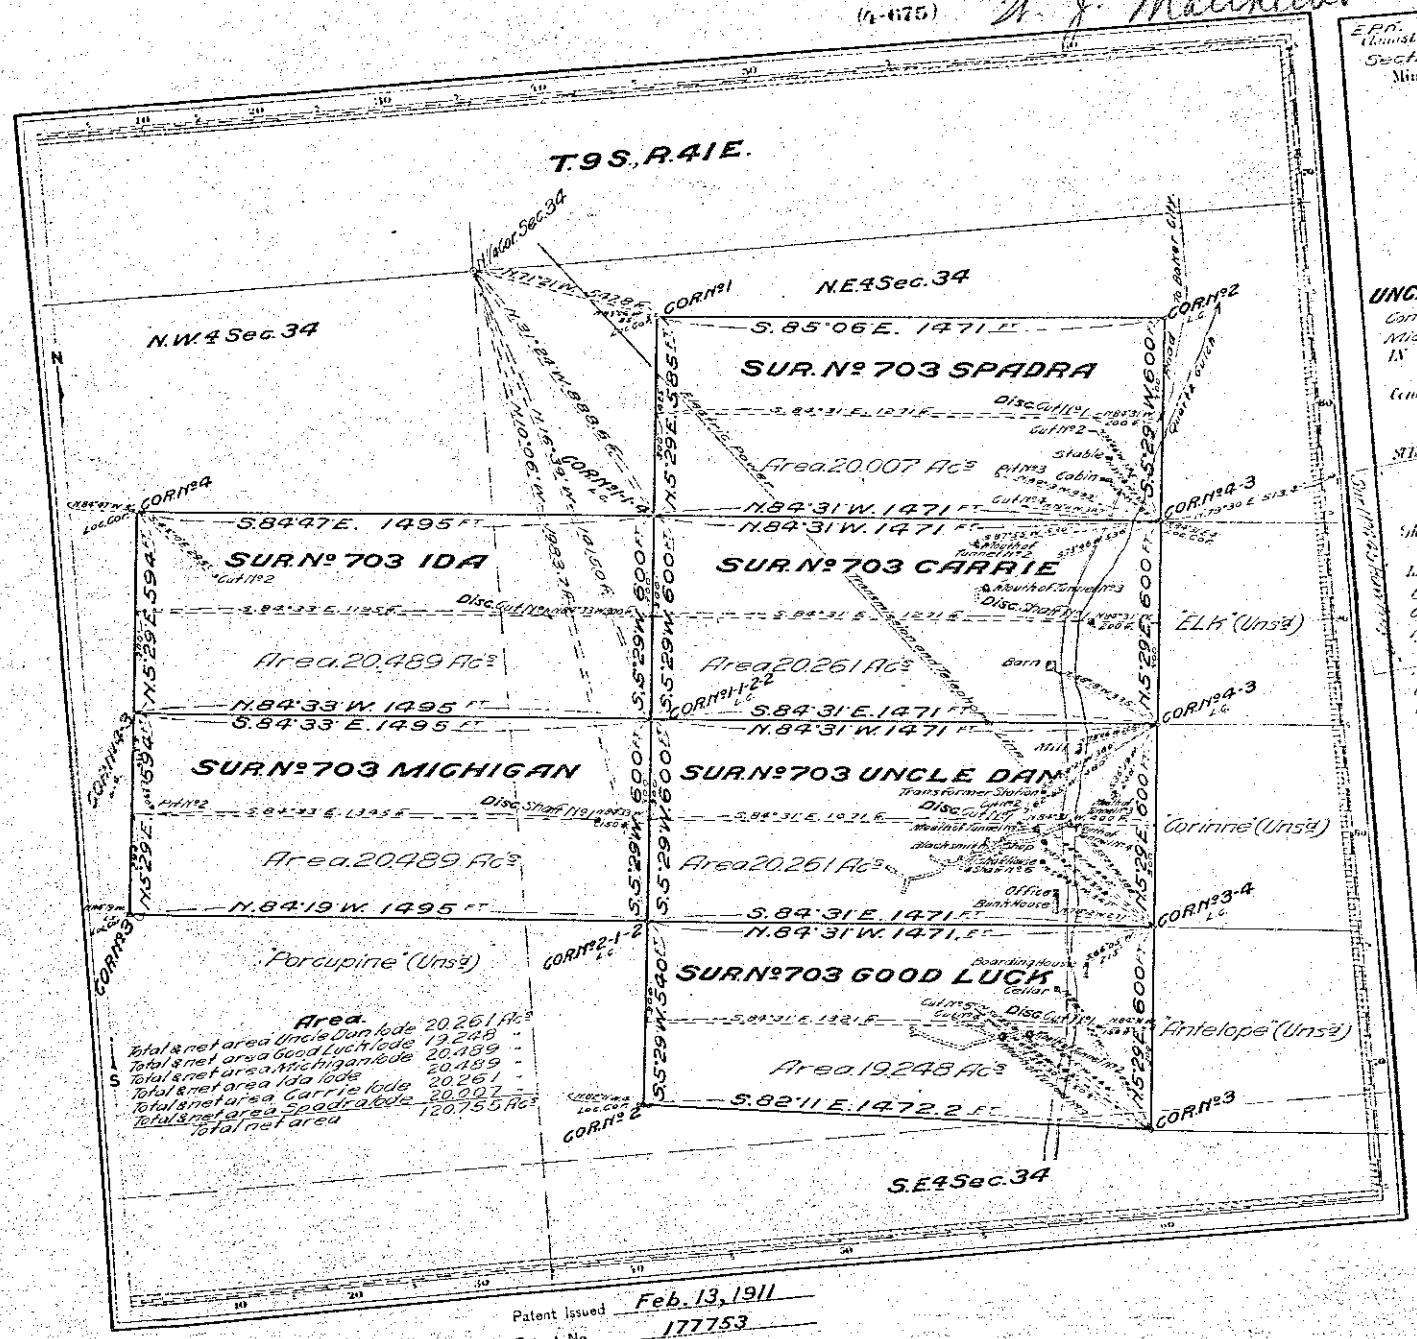

E.P.M.
Consolidated June 12, 1892 - September 19th 1900
Section 34, Township 9 South, Range 41 E. W.M.
Mineral Survey No 703

~~Lot No~~
La Grande Land District.

PLAT

OF THE CLAIM OF

The Dan Gold Mining Co.

KNOWN AS THE

UNCLE DAN CONSOLIDATED LODE CLAIM

Consisting of the Uncle Dan, Good Luck, Michigan, Ida, Carrie and Spadra Lodes.

IN (No organized) MINING DISTRICT,
Baker COUNTY, Oregon

Containing an Area of 120.755 Acres.

Scale of 300 feet to the inch.

Variation 20°30' East

SURVEYED January 21st - 25th 1908 BY
Horace G. Pearson
U.S. Deputy Mineral Surveyor.

The Original Field Notes of the Survey of the Mining Claim of
The Dan Gold Mining Co.
known as the
Uncle Dan Consolidated Lode Claim
Consisting of the Uncle Dan, Good Luck, Michigan, Ida, Carrie and Spadra Lodes.

Upon which this plat has been made under my direction have been examined and approved, and are on file in this Office; and I hereby certify that they furnish such an accurate description of said Mining Claim as will, if incorporated into a patent, serve to identify the premises, and that such reference is made therein to natural objects or permanent monuments as will perpetuate and fix the locus thereof.

I further certify that Five Hundred Dollars worth of labor has been expended or improvements made upon said Mining Claim, by claimant ——— or its grantors, and that said improvements consist of 1205 ft of Cuts, Value $460.00; 13 ft of Pits, $60.00; 57 ft of Shafts, $965.00; 20 ft of Winze, $160.00; 1820 ft of Tunnels, $16,790.00; 439 ft of Raises, $3,372.00; 2 Miles Electric Power Line, $2,200.00; that the location of said improvements is correctly shown upon this plat, and that no portion of said labor or improvements has been included in the estimate of expenditures upon any other claim.

And I further certify that this is a correct plat of said Mining Claim made in conformity with said original field notes of the survey thereof, and the same is hereby approved.

U.S. Surveyor General's Office, Portland, Oregon
March 25th, 1908

George Vergeldt
U.S. Surveyor General
Oregon

Patent Issued Feb. 13, 1911
Patent No. 177753
Serial M. E. No. 0297
Land Office La Grande
Mining Sheet No. 44