OREGON STATE HIGHWAY DEPARTMENT

Location Line

NORTH POWDER-BAKER SECTION

(CAMPBELL ST INTERCHANGE)

OLD OREGON TRAIL HIGHWAY

BAKER COUNTY

Scale: 1 inch =100 feet

Traced by L. J. AUGUST, 1968

GRID BEARINGS-NORTH ZONE

REVISED: MARCH 2011 HES
MARCH 1970 HES
JUNE, 1969 HES

DRG. NO. IA-21-12

ACCESS CONTROL LINE _____

"Set Pin" indicates Set 5/8" x 30" Capped Iron Pin

Refer/Ref to County for Railroad Interchange: S. Baker Interchange Section.

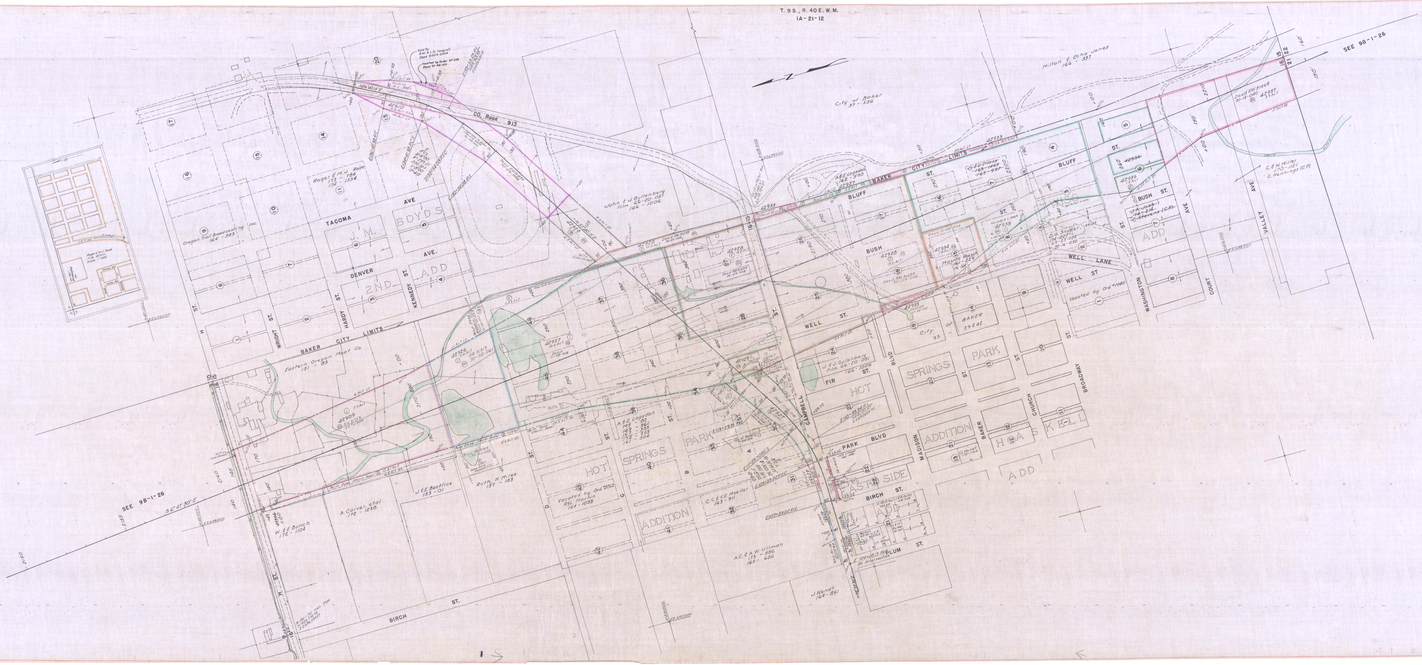
T. 9 S., R. 40 E. W.M.
IA-21-12
SEE 98-1-26
SEE 98-1-26
See IR-9-414
TACOMA AVE.
DENVER AVE.
BAKER CITY LIMITS
BIRCH ST.
BLUFF
BUSH ST.
WELL ST.
WELL LANE
PARK BLVD
BIRCH ST.
HOT SPRINGS ADDITION
HOT SPRINGS PARK ADDITION
HOT SPRINGS PARK
BOYDS 2ND ADD
J. M. BOYDS
HOT SPRINGS SIDE ADD
HOT SPRINGS ADDITION
HOT SPRINGS PARK ADDITION
HOT SPRINGS PARK
HOT SPRINGS PARK ADD
HOT SPRINGS PARK ADD
HOT SPRINGS PARK ADD