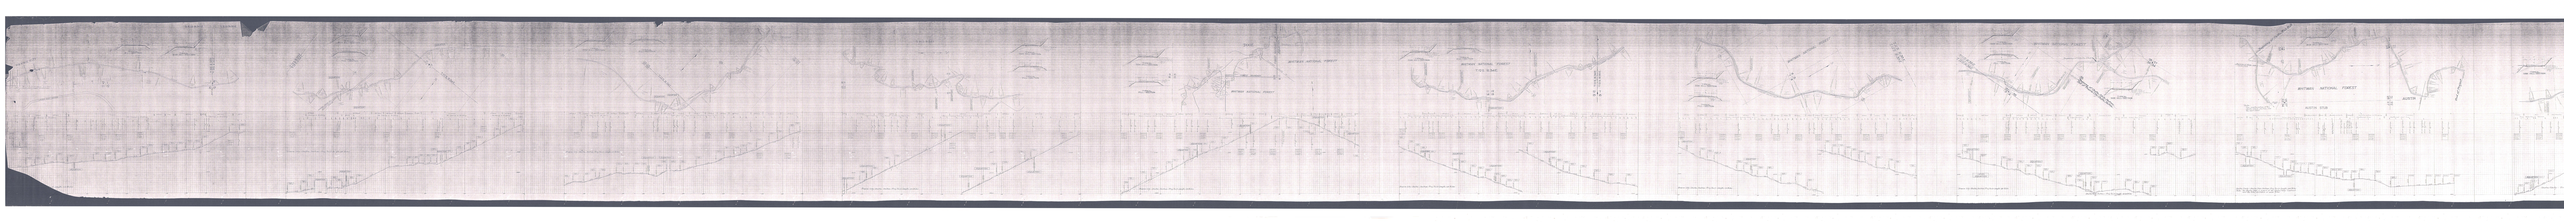

PRAIRIE CITY
TYPICAL FILL-SECTION
TYPICAL SIDE HILL-SECTION
EQUATION
T.12S. R.34E.
DIXIE
FOREST BOUNDARY
WHITMAN NATIONAL FOREST
T.12S. R.34E.
T.12S. R.35E.
T.11S. R.35E.
Bridge Creek
SUMPTER VALLEY RY.
Beginning of Austin-Unity Section.
End of Prairie City-Austin Section.
Beginning of Austin Stub
To Austin
To Unity
Beginning of W leg Austin Stub.
Clear Creek
Note- For continuation of the Austin-Unity Section see the next sheet.
AUSTIN STUB
AUSTIN
End of Project
LEVEL EQUATION
Prairie City-Austin Section-Proj. No.17-Length 17.3 Miles.
Austin-Unity Section-Proj. No.17-Length 25.38 Miles.
Austin-Unity-Austin Stub Section-Proj. No.17-Length 2.66 Miles
Note- The Austin Stub is a part of the Austin-Unity Contract and the total distance is 25.88 Miles.