



OREGON STATE HIGHWAY DEPARTMENT  
 ENCROACHMENTS ON O.W.R.A.N.C.O. PROPERTY  
**LIME-HUNTINGTON SECTION**  
 OLD OREGON TRAIL HIGHWAY  
 BAKER COUNTY

DRG. NO. 4B-14-14


Oct. 1932  
 Sheet 6 of 10

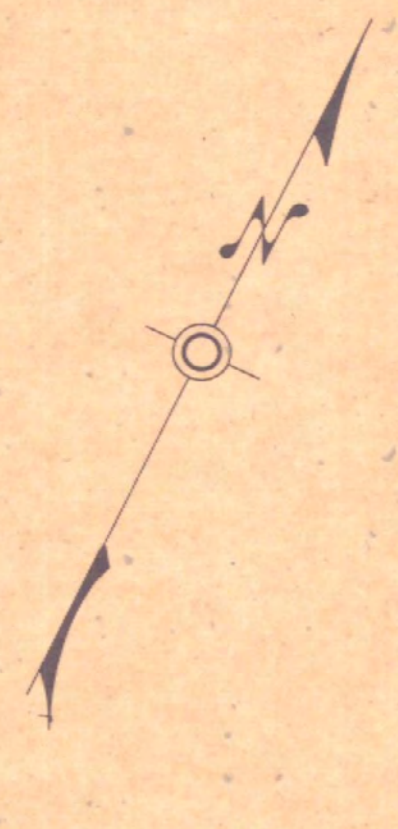


**Cross section of Encroachment No. 12**  

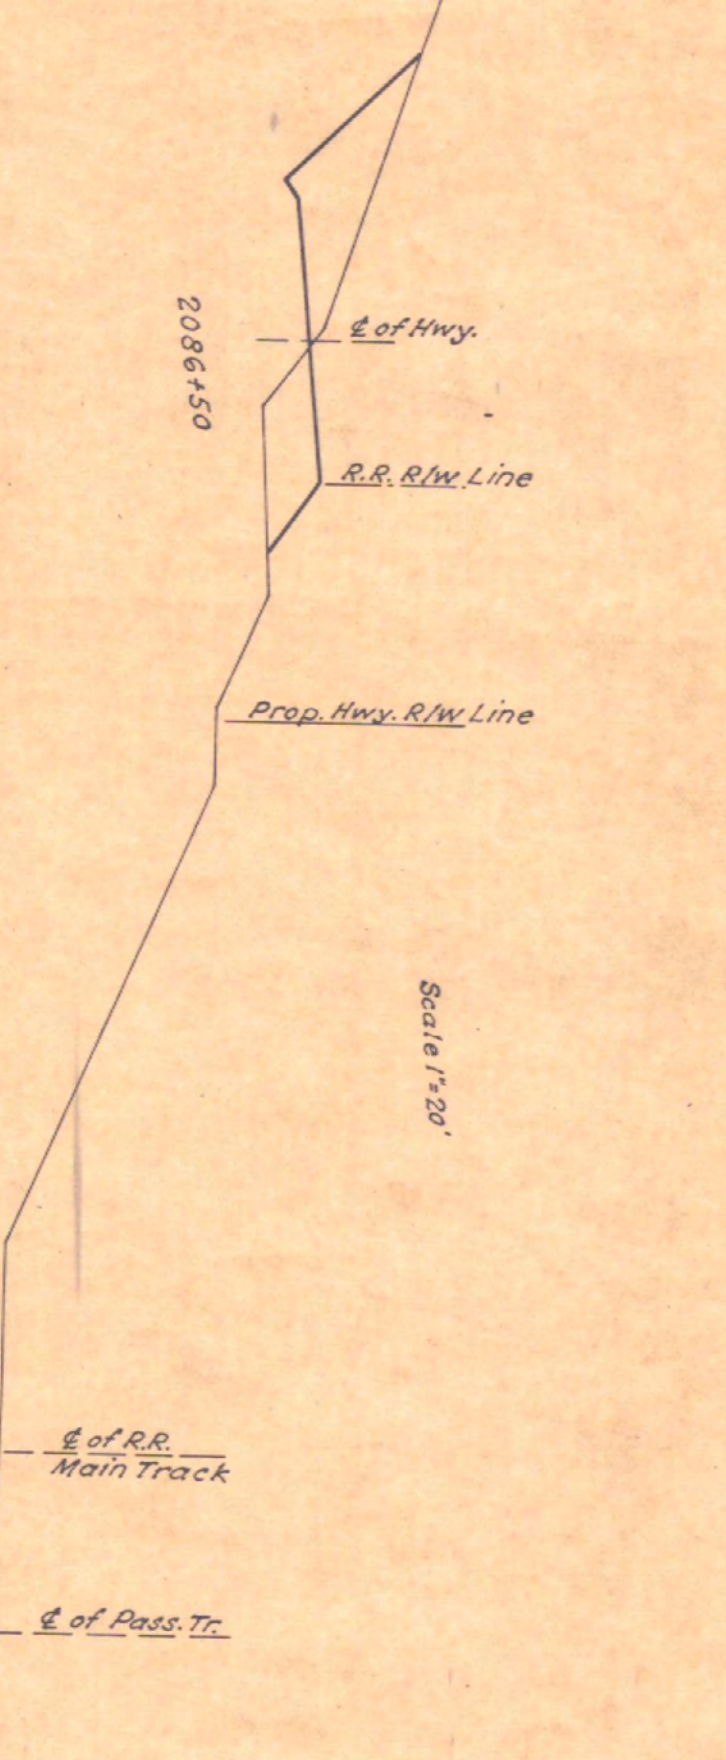


**Cross sections of Encroachment No. 13**  

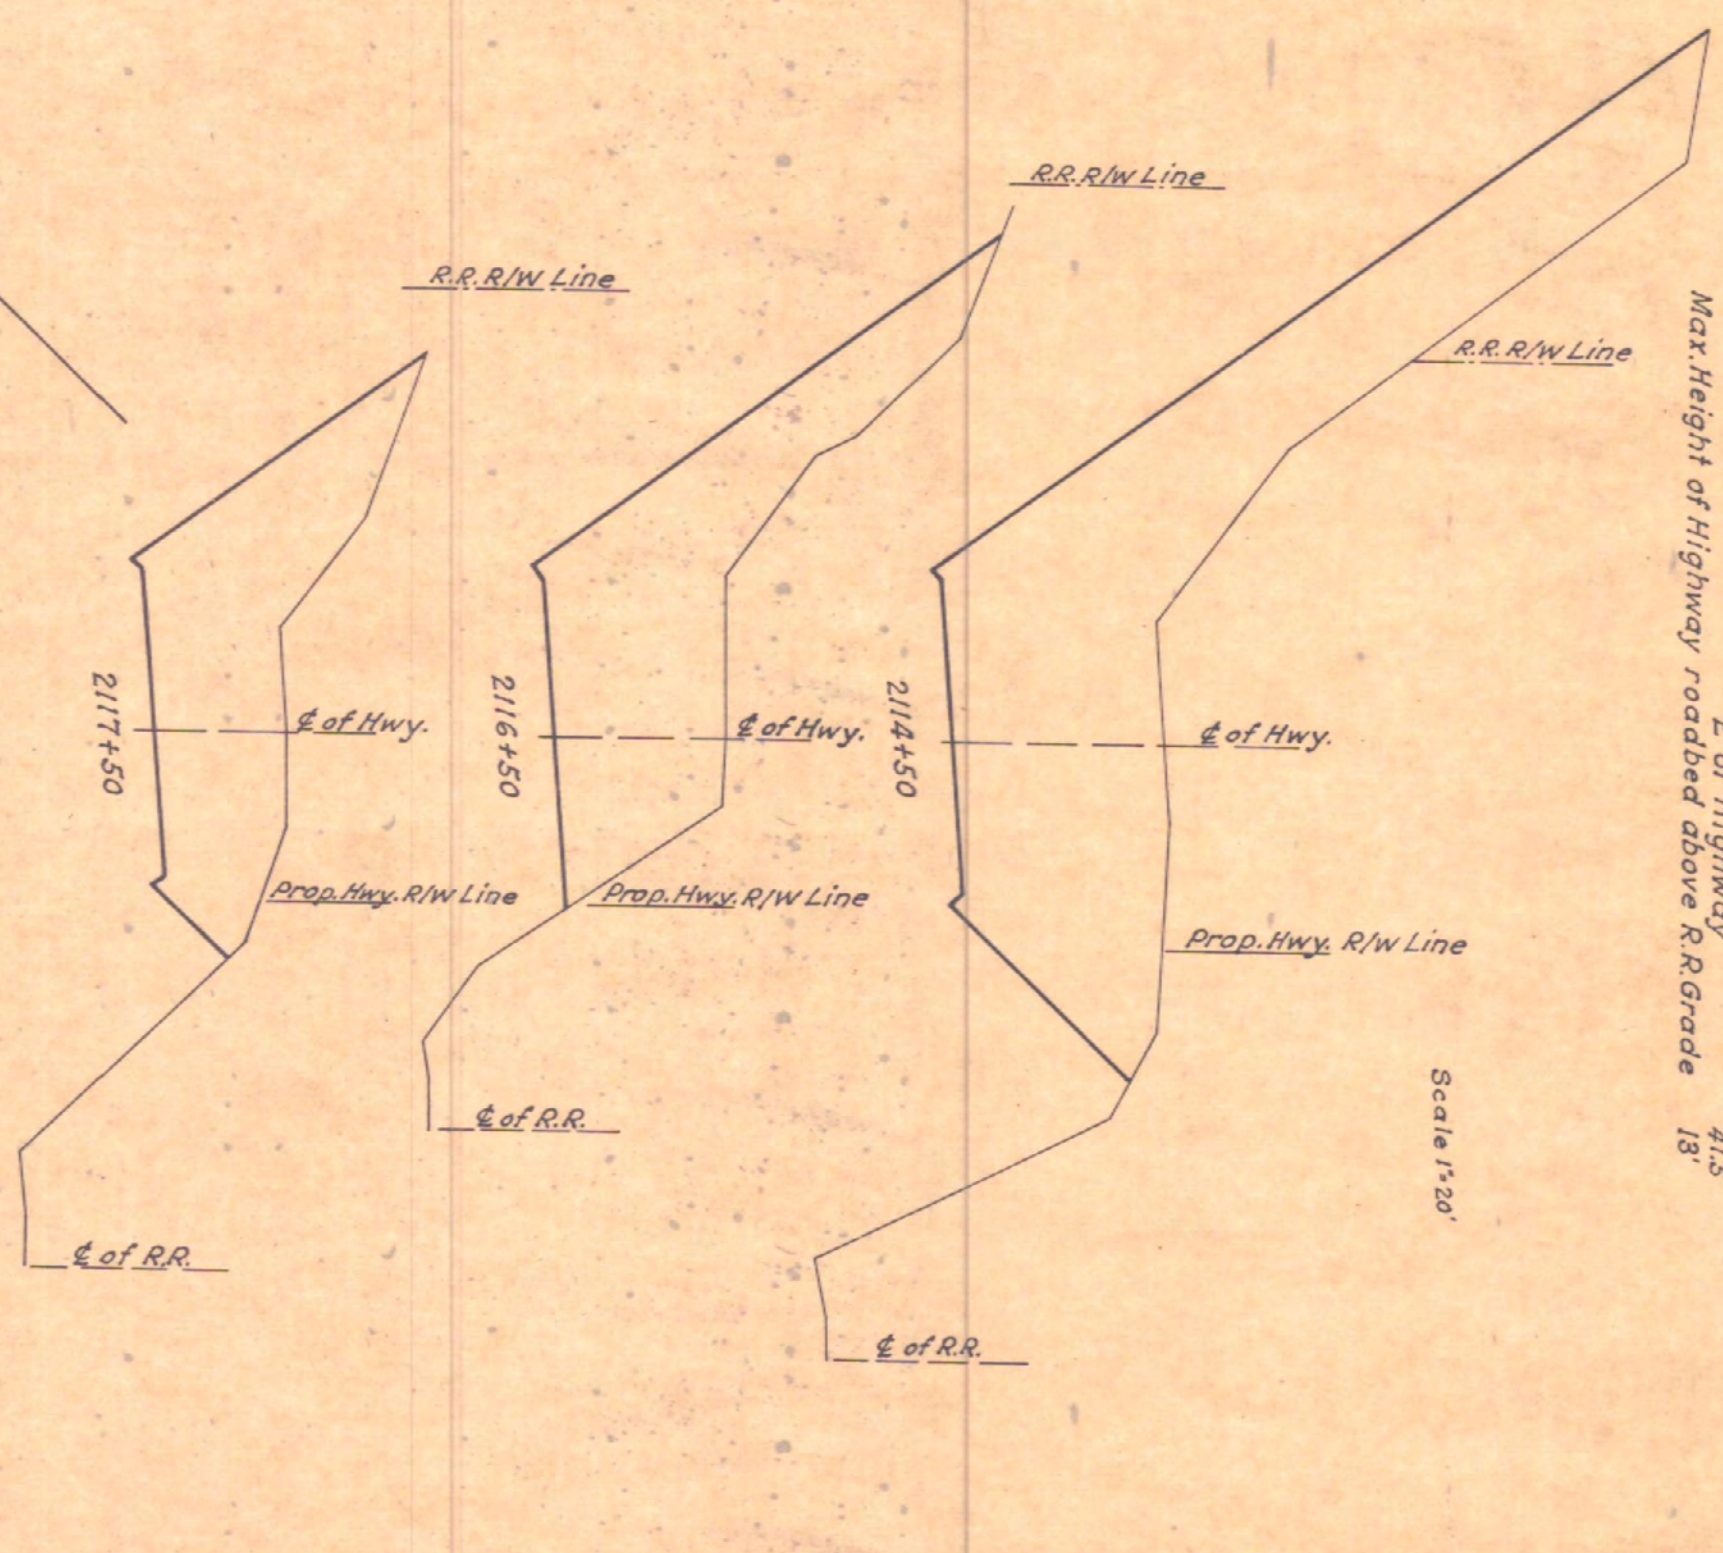



**Cross sections of Encroachment No. 14**  

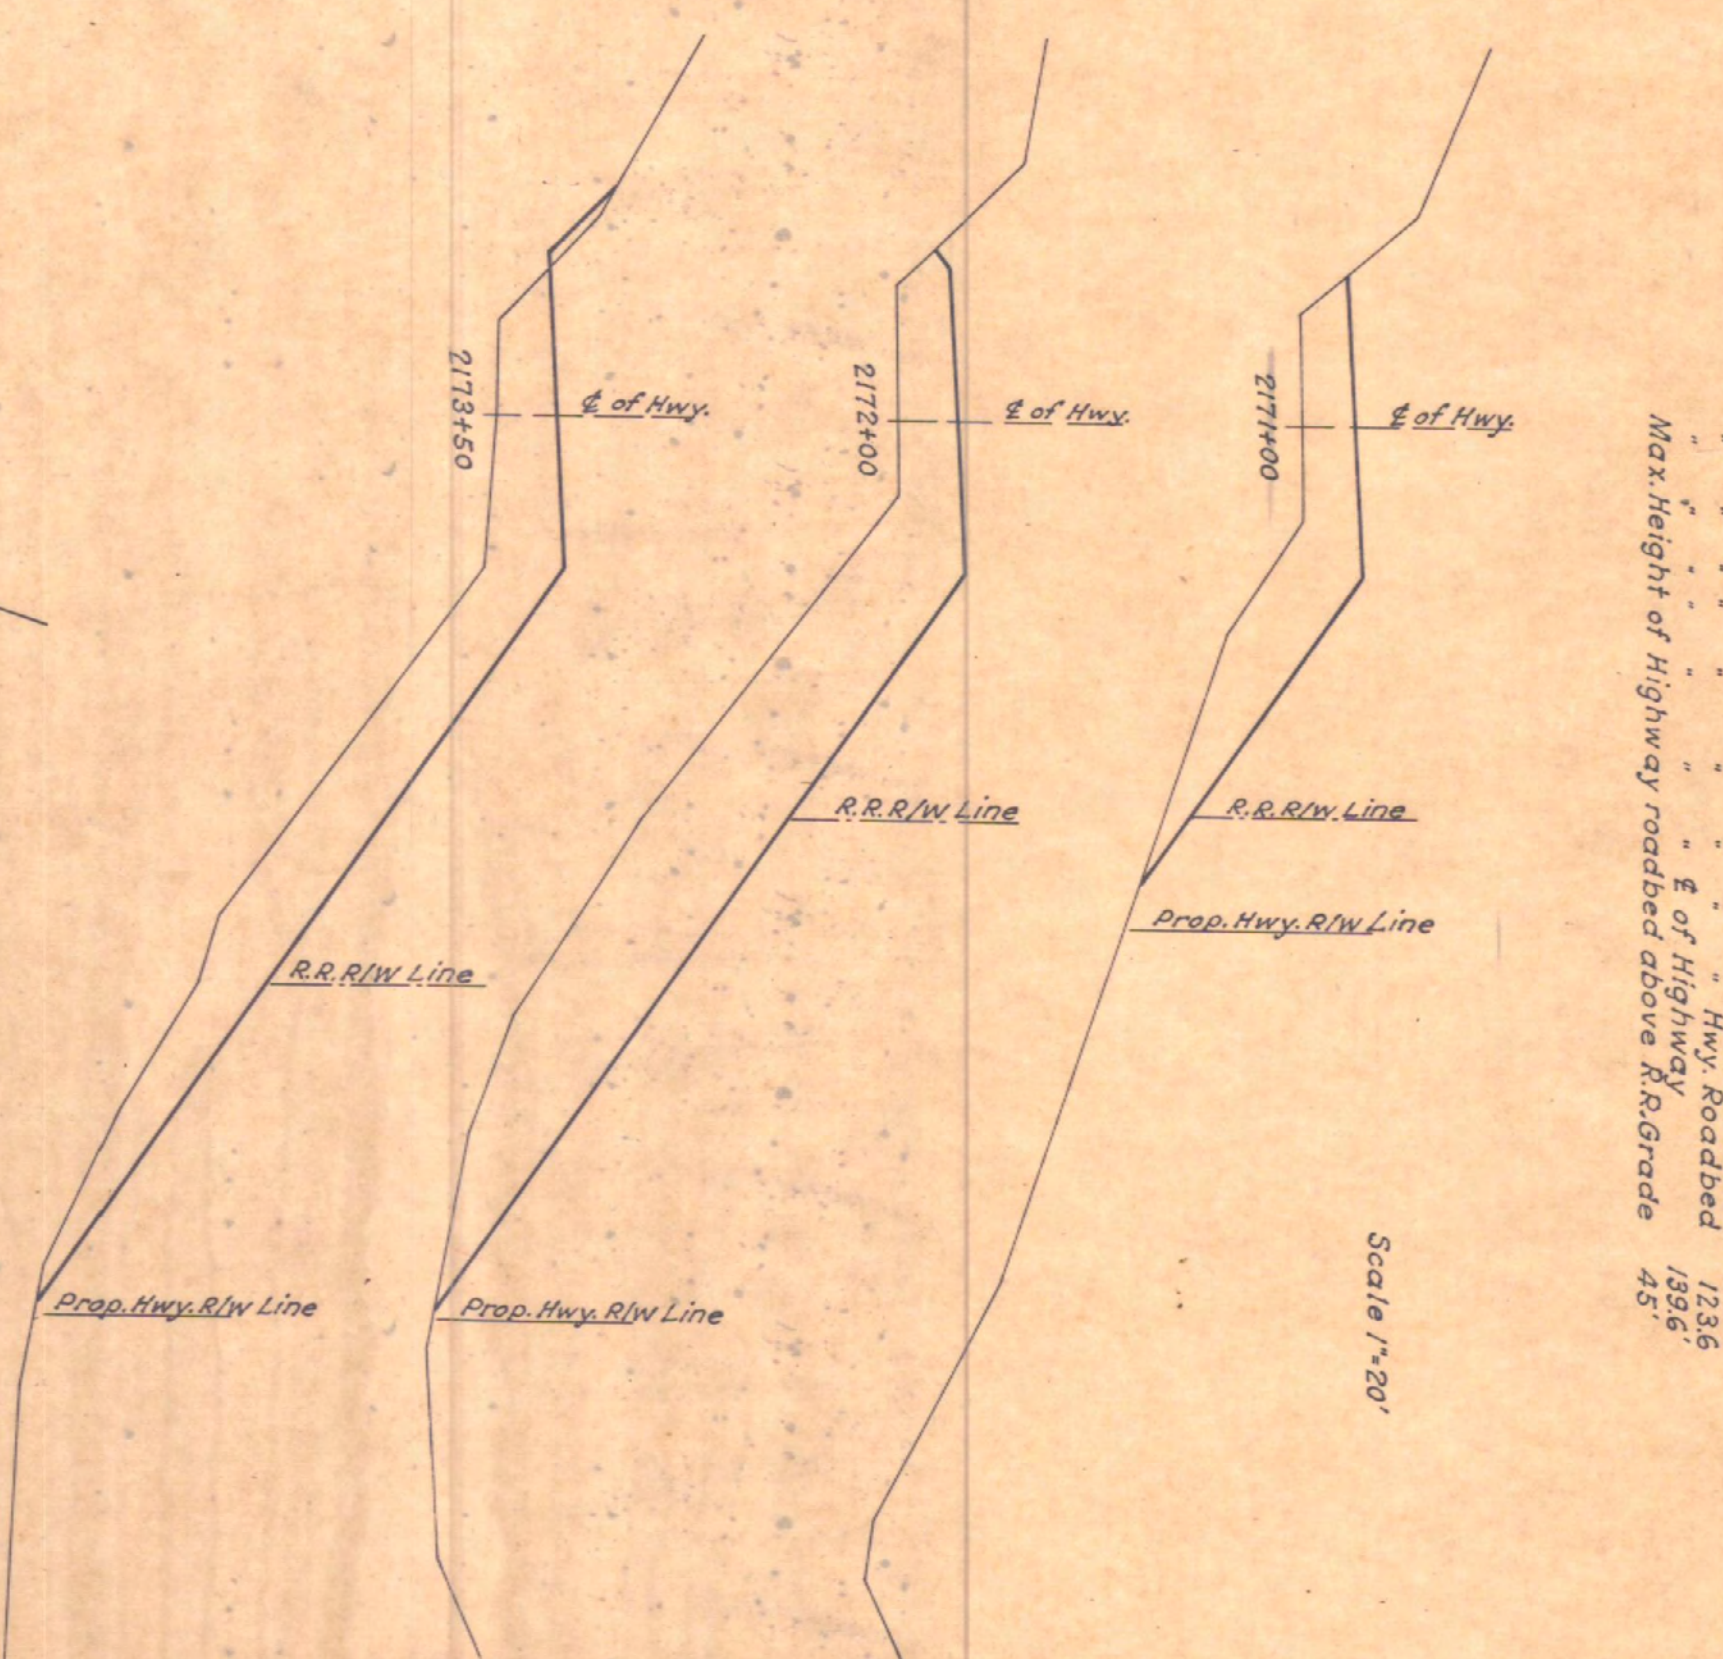

**Cross sections of Encroachment No. 15**  

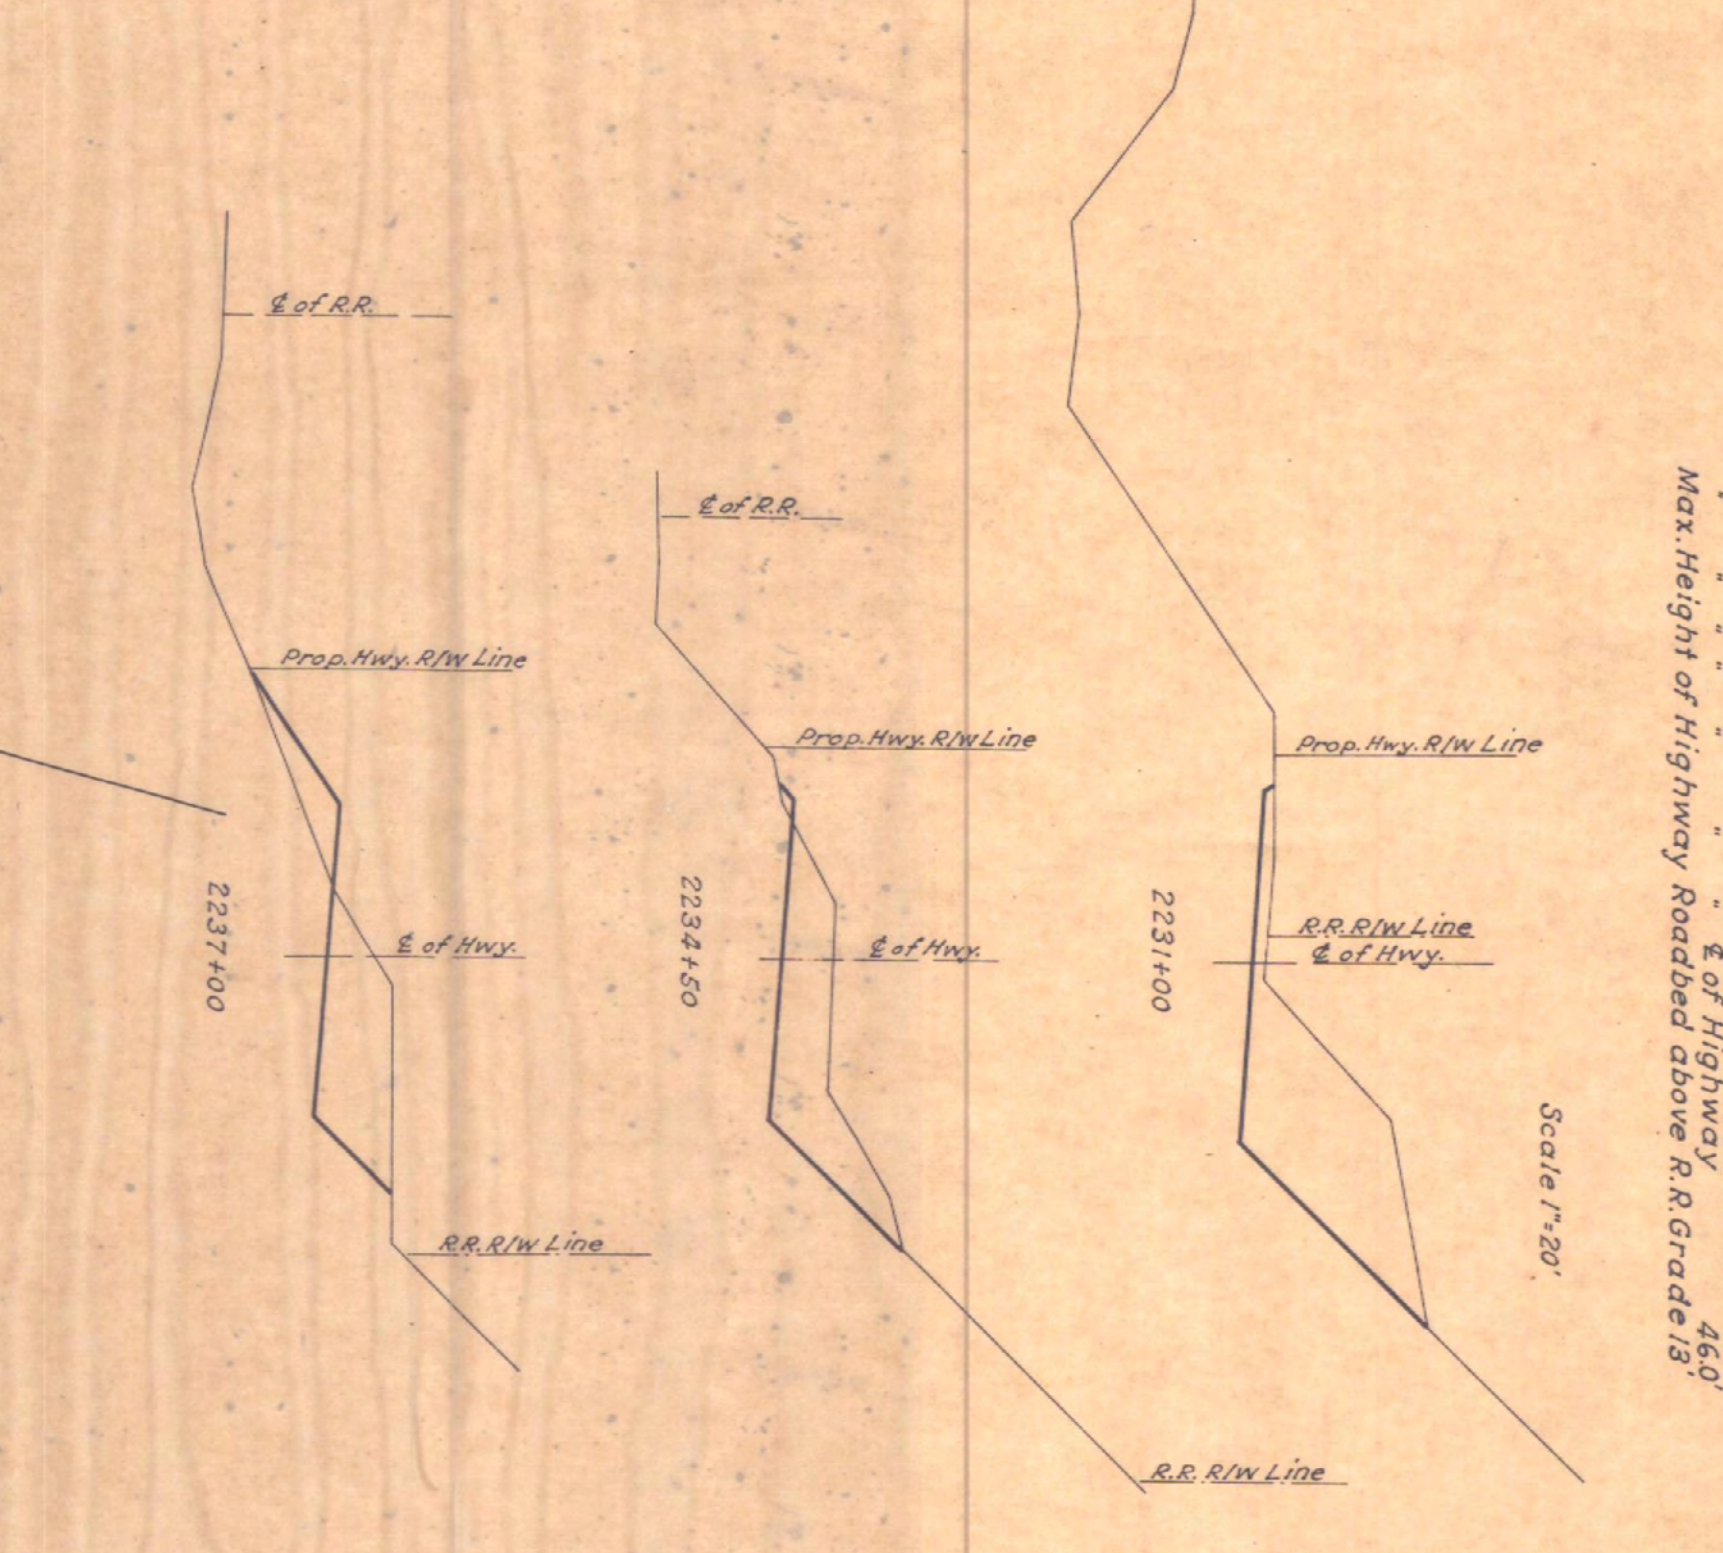

**Cross sections of Encroachment No. 16**  

 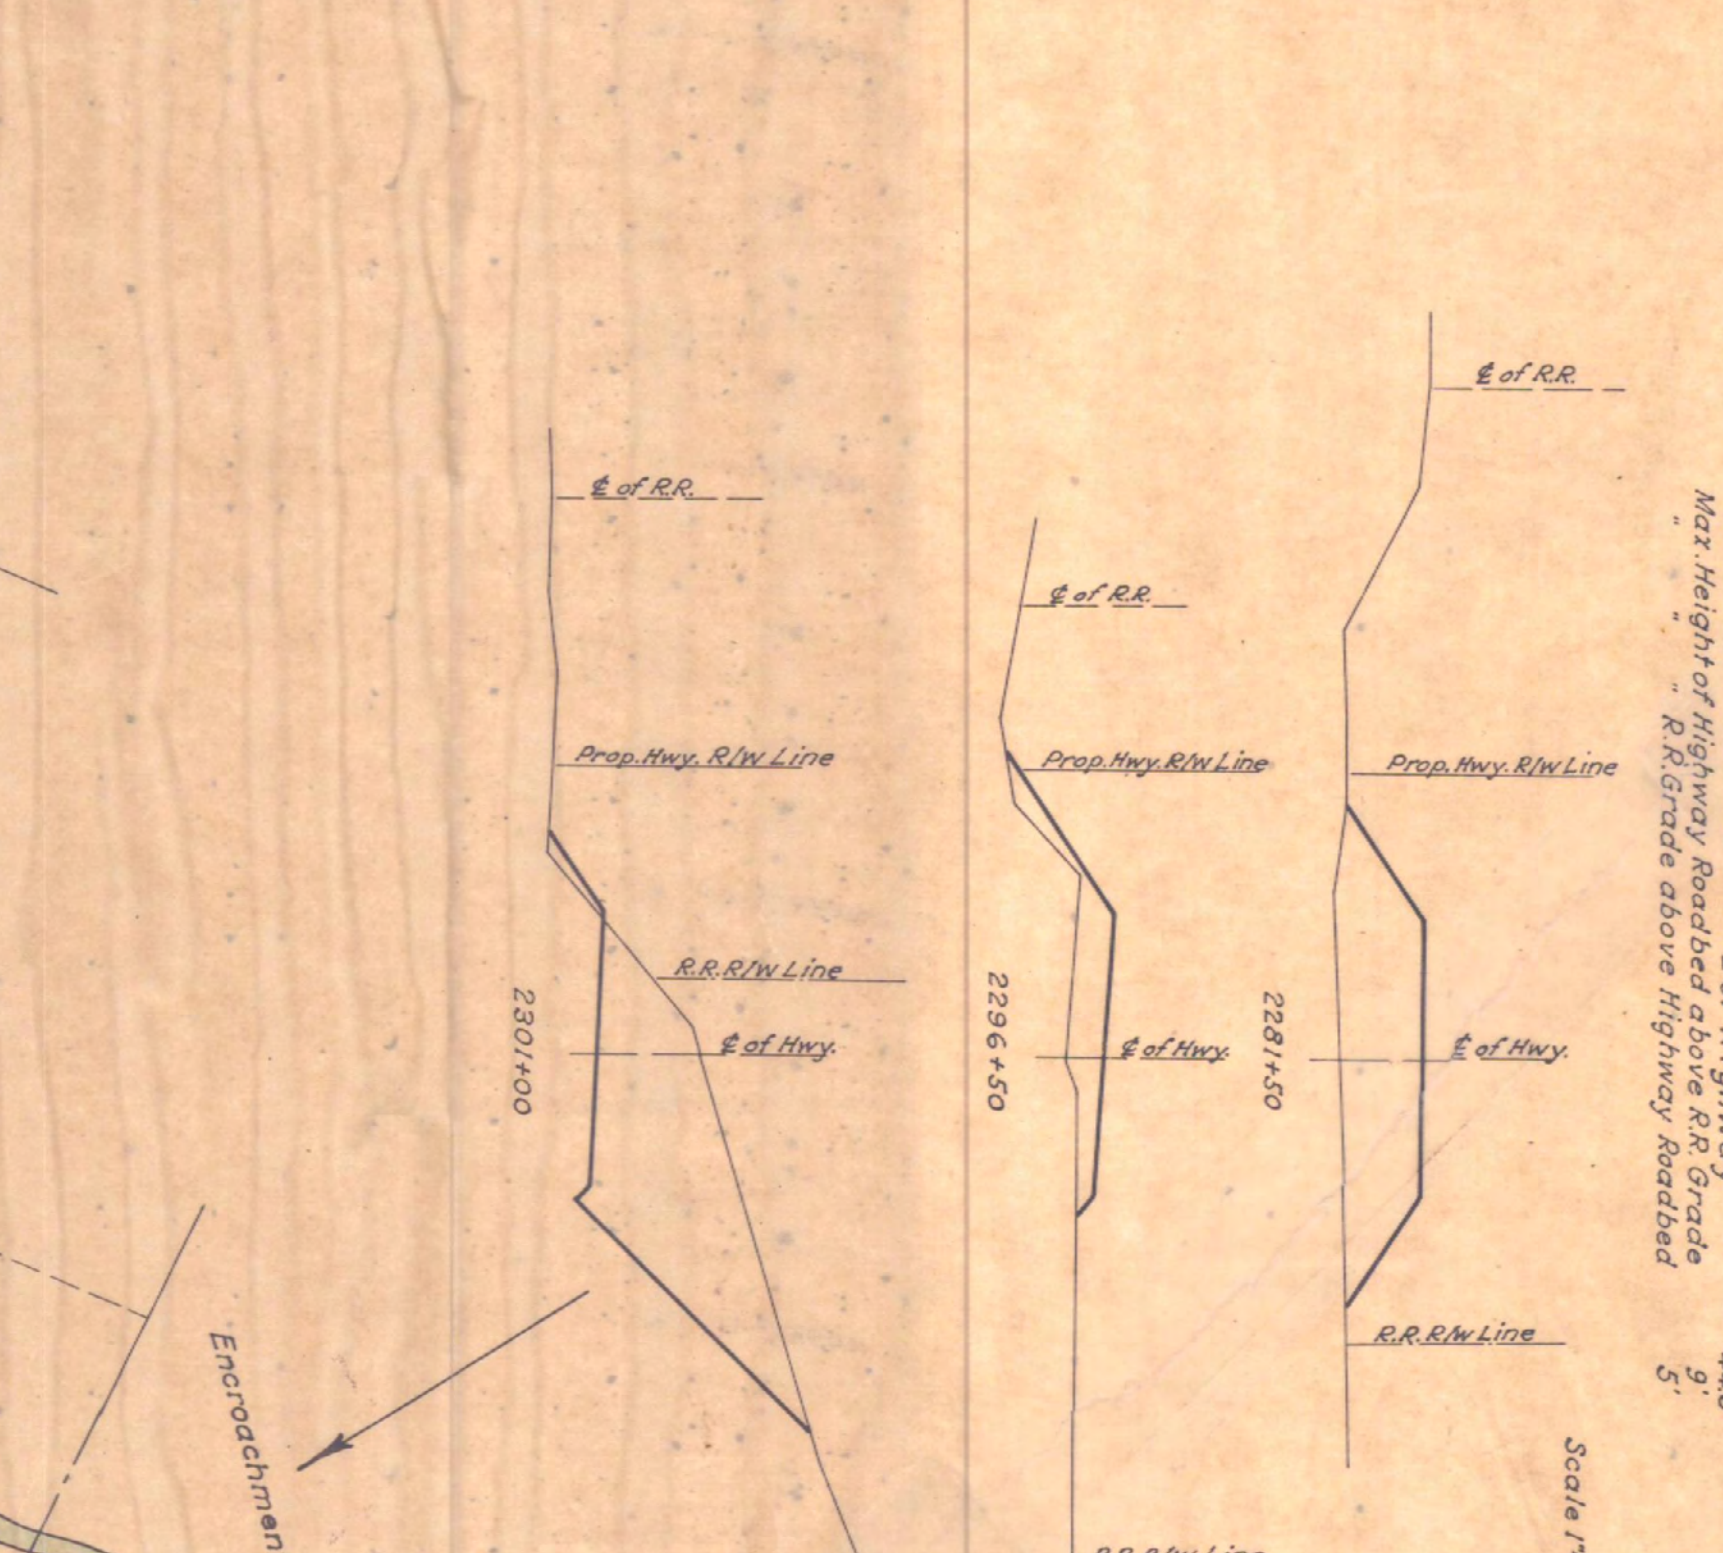

LIME-HUNTINGTON SEC.  
 DRG. NO. 4B-14-14