


T. 13 S., R. 44 E. W. M.
DRG. NO. 4B-21-4

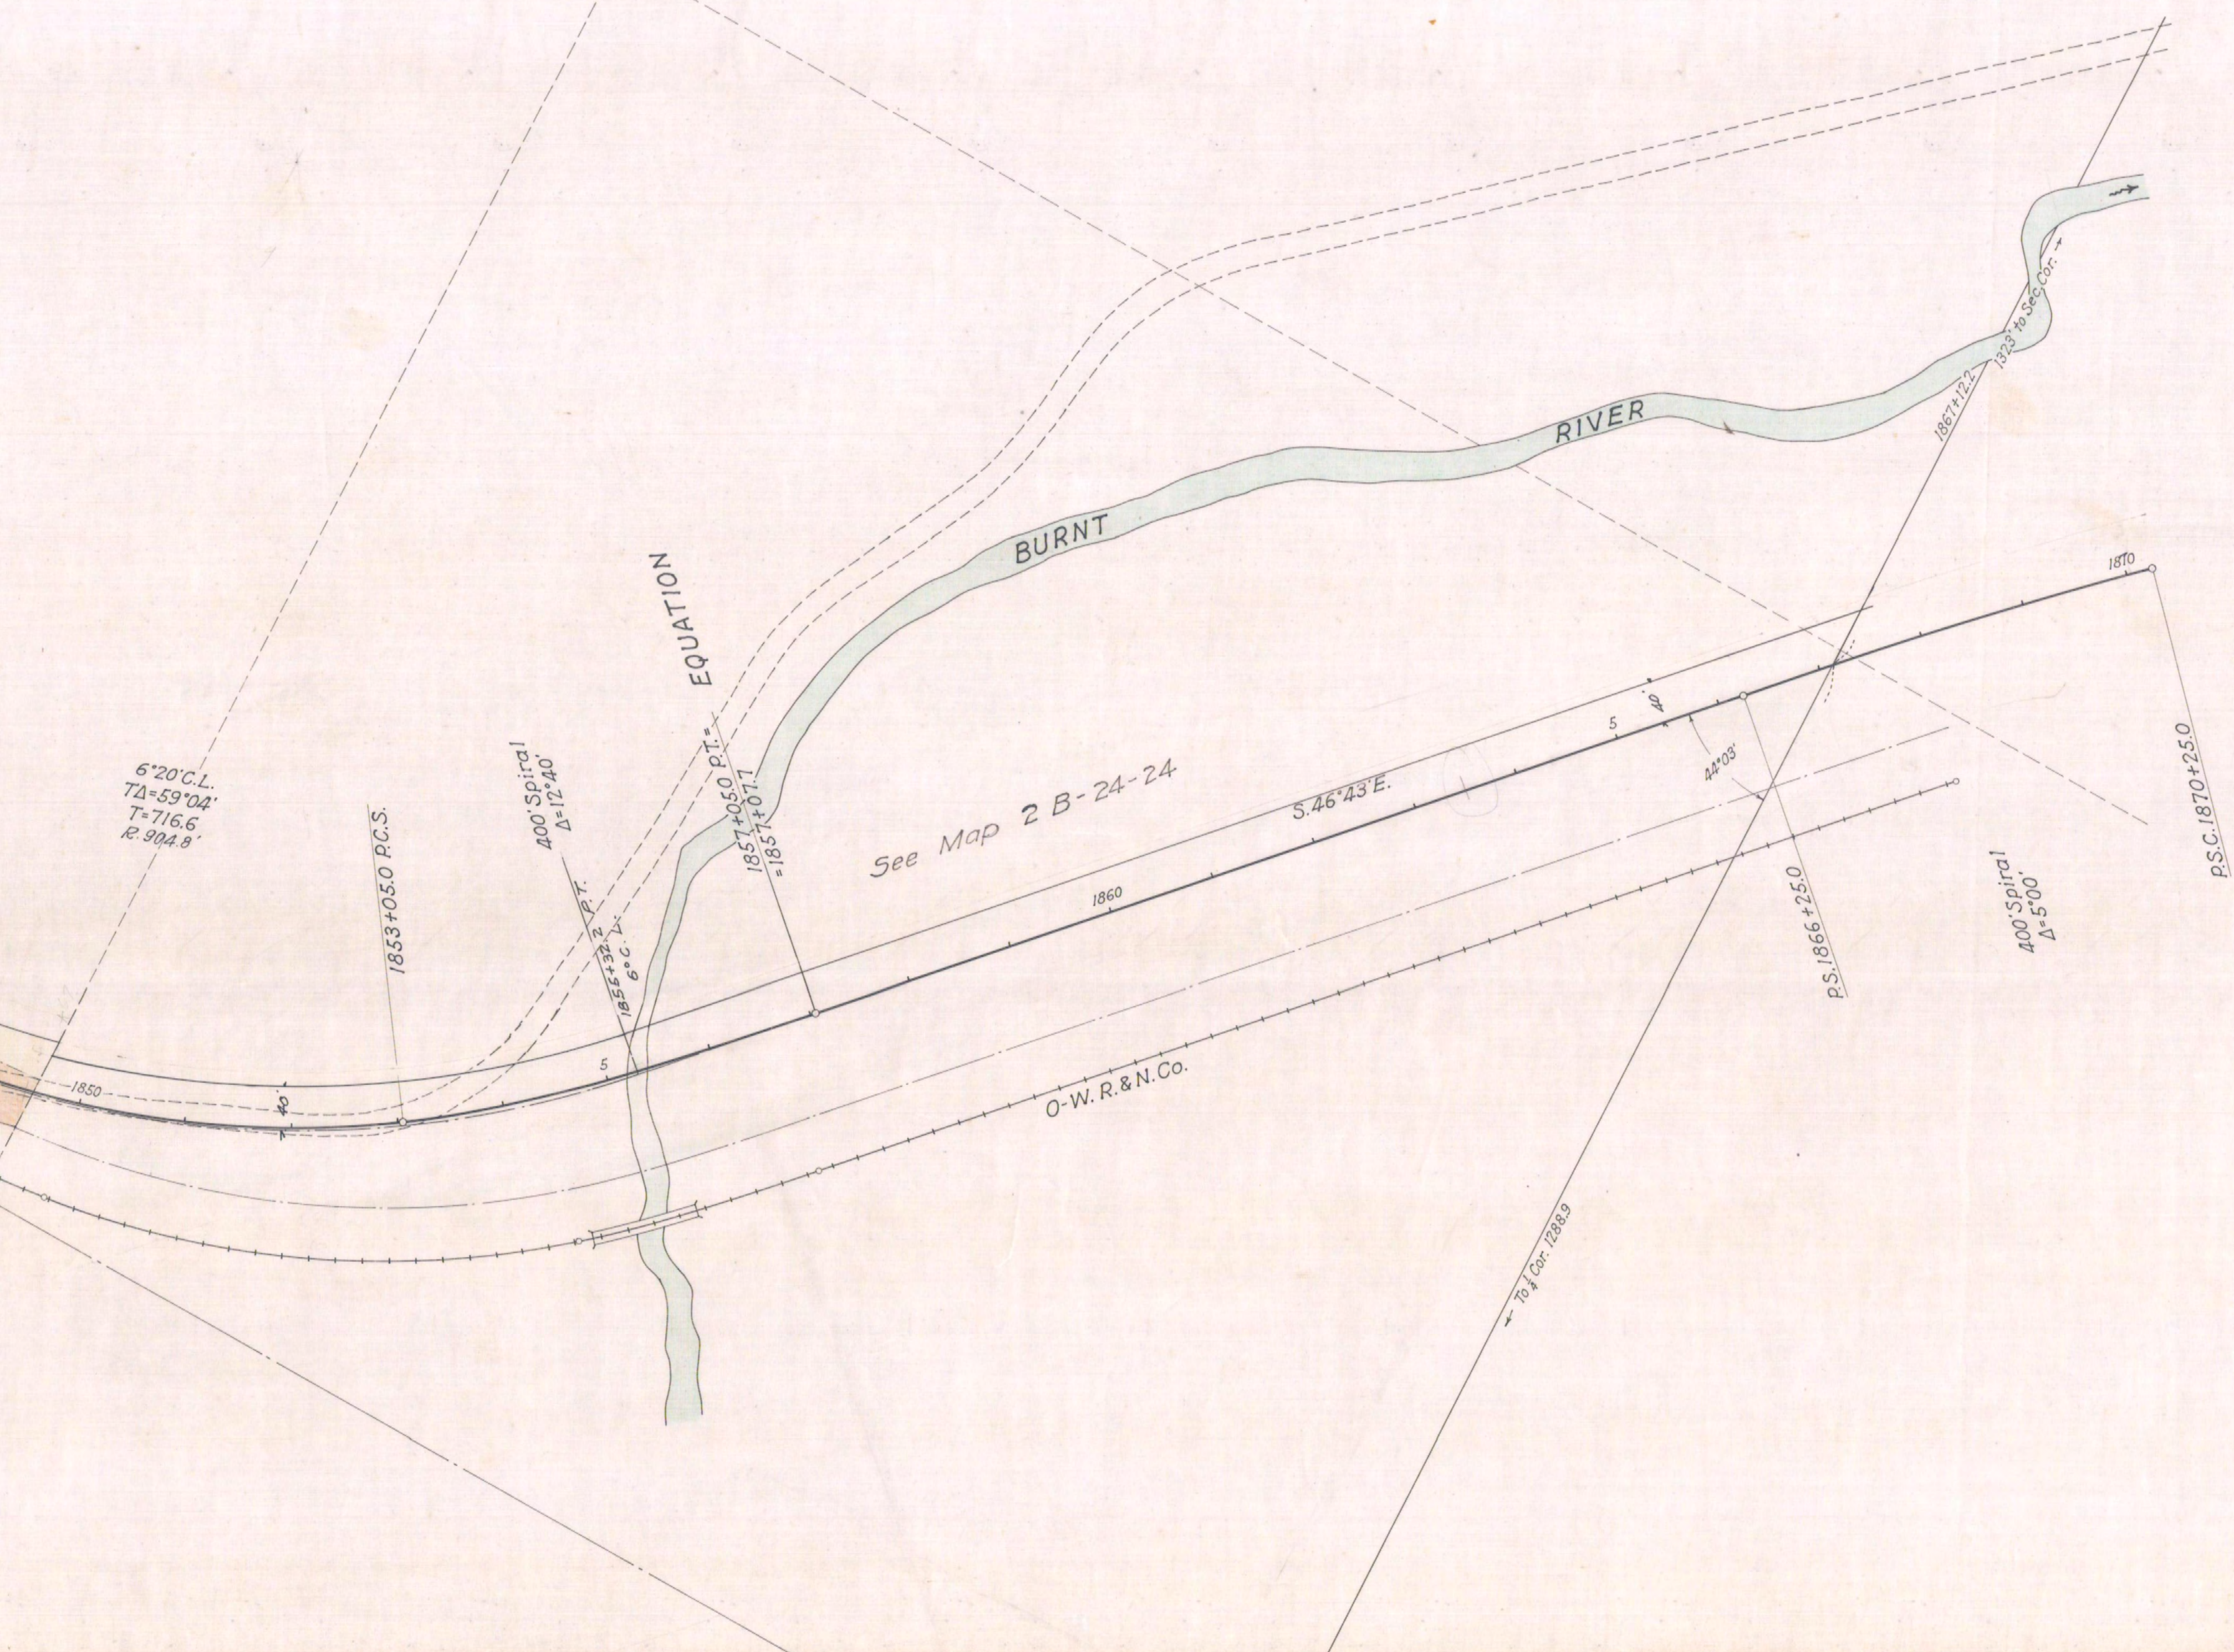

GALES-DIXIE SEC.
DRG.NO.4B-21-4

 $\frac{4}{5} \div \frac{1}{4}$