



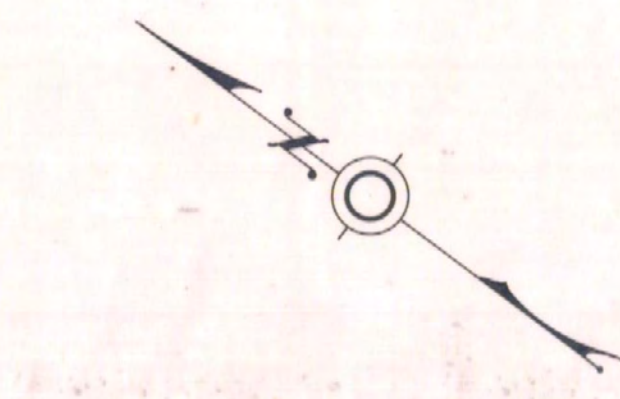

OREGON STATE HIGHWAY DEPARTMENT
Relocated Line
SUMPTER SECTION
SUMPTER VALLEY HIGHWAY
BAKER COUNTY
Scale 1"=100' August, 1940

DRG. NO. 5B-29-1

 

See 8B-16-14

Powder River Gold Dredging Co

SUMPTER SECTION
DRG. NO. 5B-29-1

Sumpter Section - 100' Relocation

2853-1