OREGON STATE HIGHWAY DEPARTMENT

# ENCROACHMENT ON UNION PACIFIC R.R.

## HILL CREEK—OXMAN SECTION

OLD OREGON TRAIL HIGHWAY

BAKER COUNTY

Scale: 1"=100'

March, 1961

Revised June 1961

Dwg. No. 88-21-20

See Re. Map. 88-11-14

File No. 10888

See 88-22-2 x-Sections

Dept 1961 Conforms with RR 392 April 18, 1960

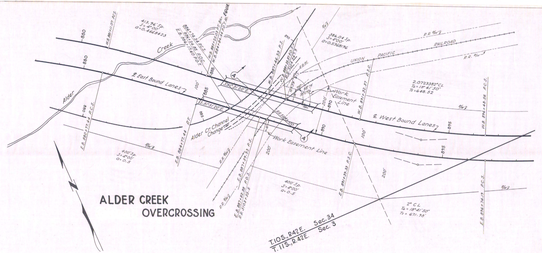


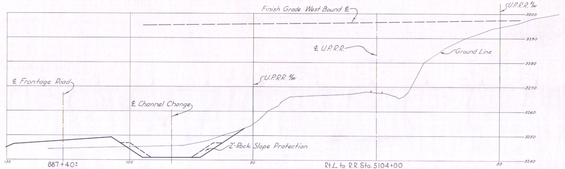


TYPICAL SECTION

A-A
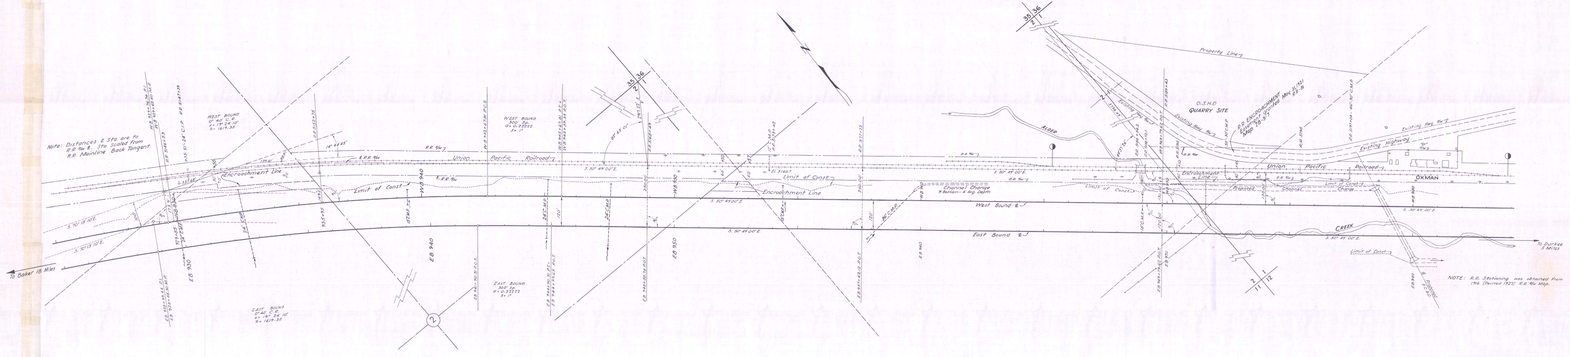
T.11S., R.42E.