OREGON STATE HIGHWAY DEPARTMENT

Located Line

AIRPORT-OCHOCO PARK SECTION

OCHOCO HIGHWAY

CROOK COUNTY

Scale: 1 inch = 100 feet

Traced by J.W.C. March, 1960

TRUE BEARINGS

DRG. NO. 88-17-3

Access Control Line

LEGEND

FARM CROSSING

ACCESS

1 - STD ACCESS

1 - LIMITED ACCESS LIMITS

1 - TYPICAL ACCESS

1 - TYPICAL ACCESS LIMITS

1 - TYPICAL ACCESS

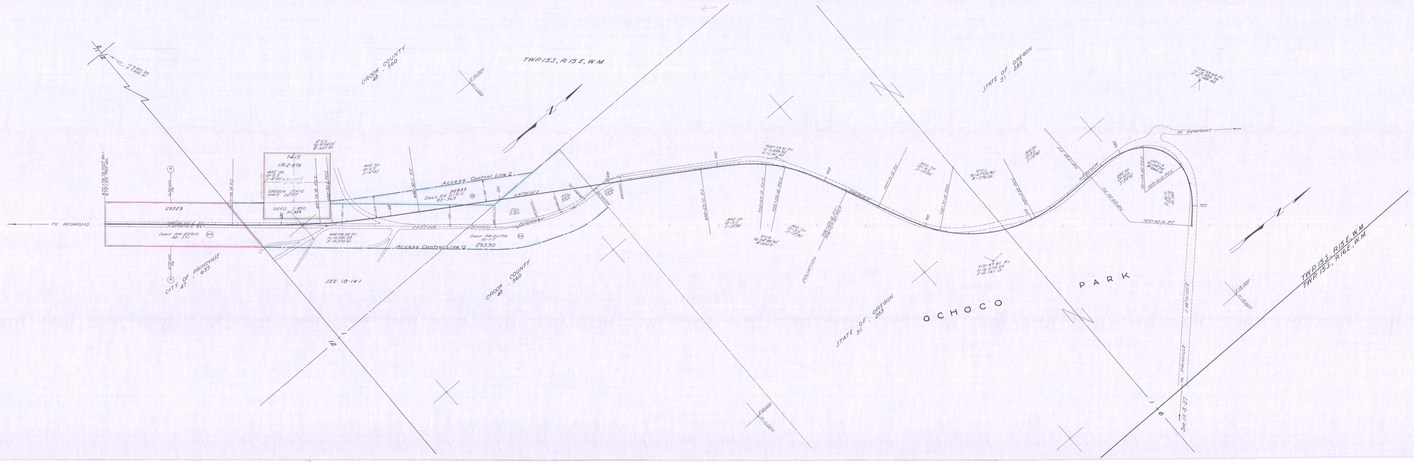
TWP 13S, R 15 E, W.M.
CROOK COUNTY
STATE OF OREGON
TO REDMOND
23329
Deed 39-0-0
Deed 39-0-0
Deed 39-0-0