

8B-13-55

1"=20'


UNION PACIFIC R.R. & HAINES-ANTHONY HWY.

R.R. GRADE CROSSING

OREGON STATE HIGHWAY DEPARTMENT
PROPOSED
R.R. GRADE CROSSING
UNION PACIFIC R.R. & HAINES-ANTHONY HWY.
BAKER COUNTY
Scale: 1"=50' April, 1959

DRG. NO. 8B-13-22

Sec. 33, T.7S, R.39E, W.M.

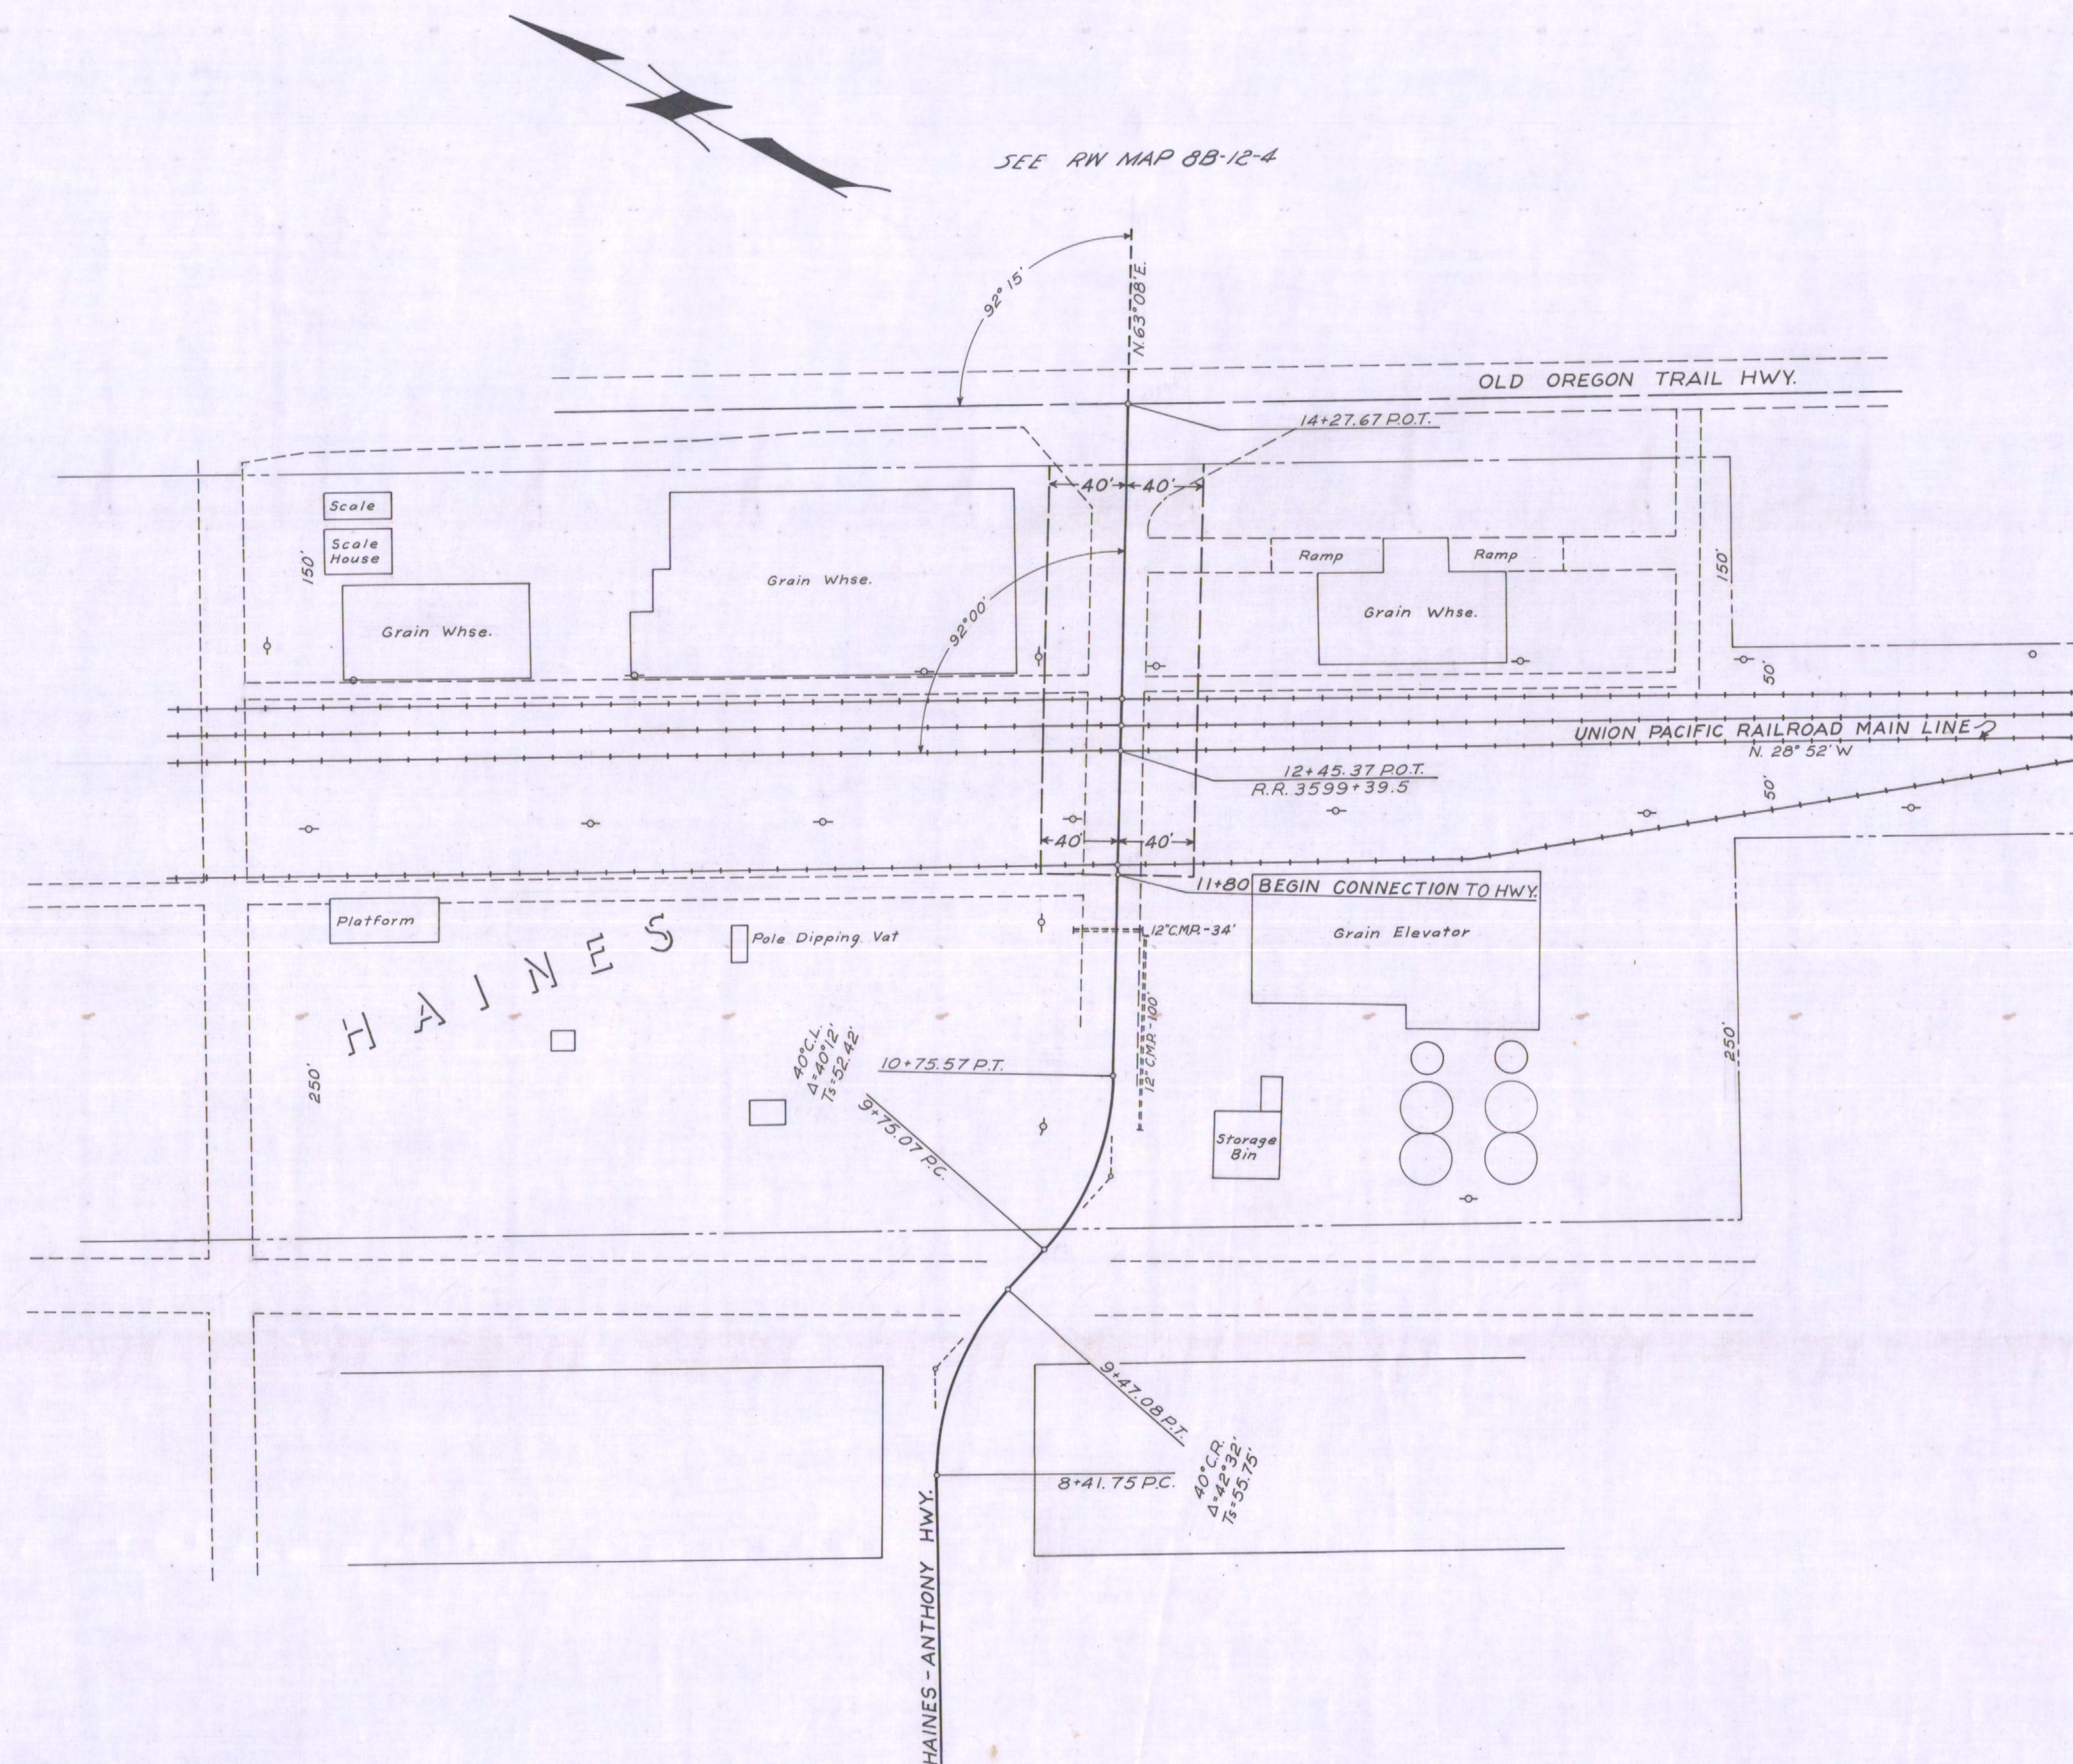

11

R.R. GRADE CROSSING

UNION PACIFIC R.R. & HAINES-ANTHONY HWY.

1"=20'

8B-13-55