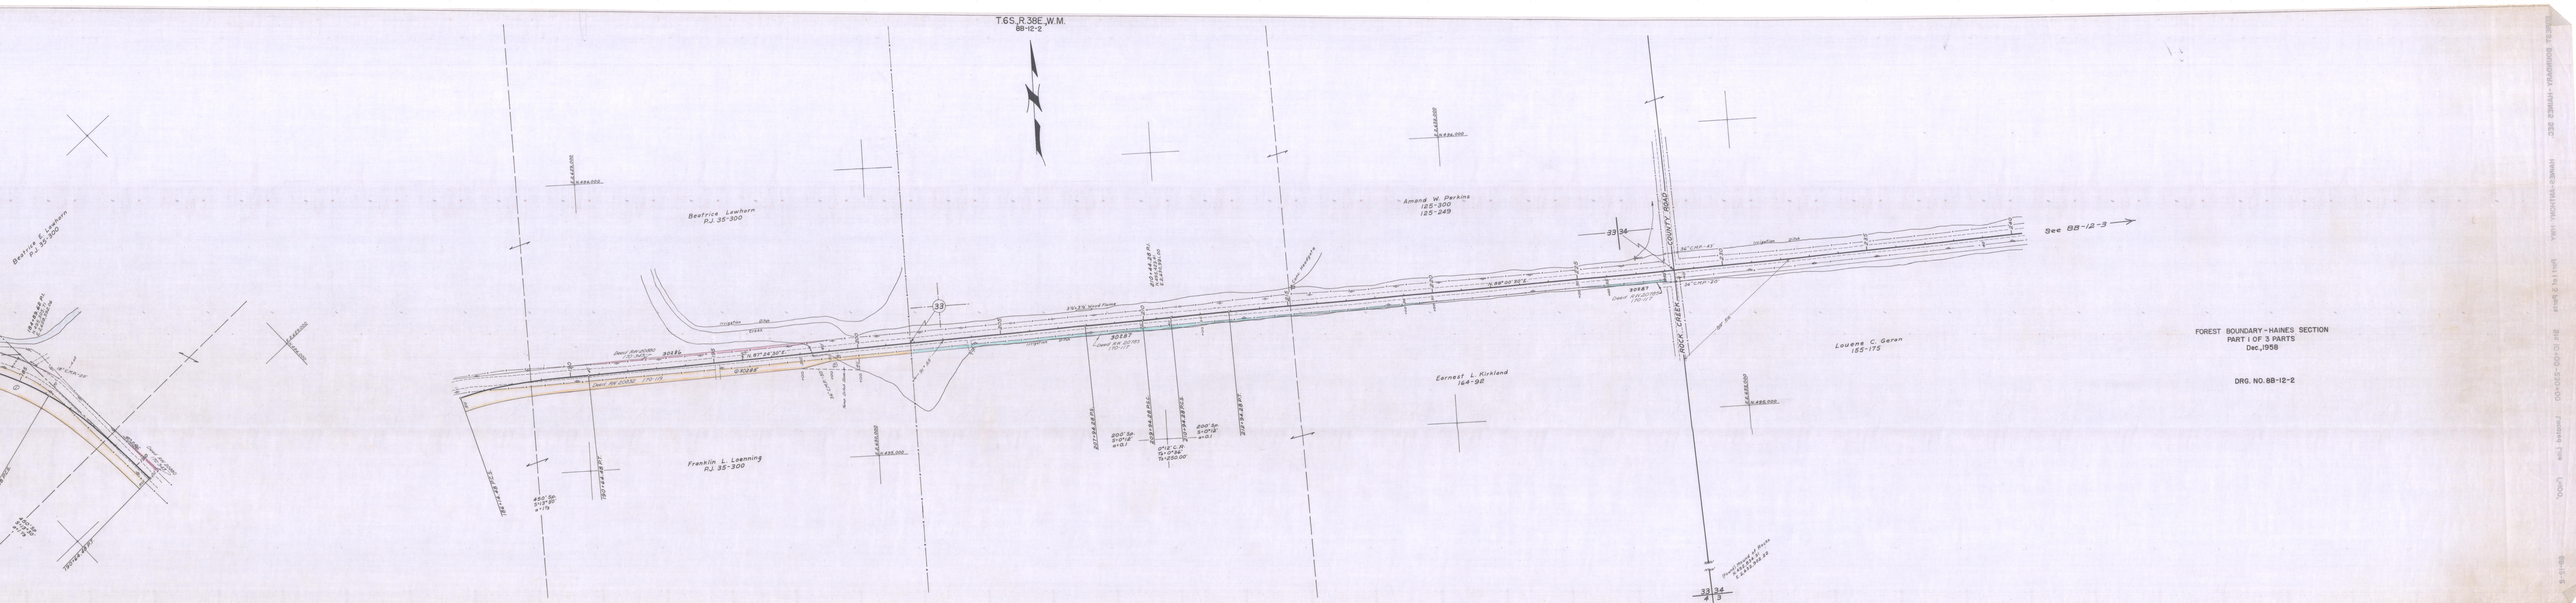

OREGON STATE HIGHWAY DEPARTMENT

Located Line

FOREST BOUNDARY - HAINES SECTION

HAINES-ANTHONY HIGHWAY

BAKER COUNTY

Scale: 1 inch = 100 feet

Traced by V.A.B. Dec., 1958 Revised Feb., 1979

Feb. 2008, shannon suderman, ODOT, record sale 35475

GRID BEARINGS-NORTH ZONE

PART 1 OF 3 PARTS

DRG. NO. 8B-12-2

LEGEND

- (FX) FARM CROSSING
- (A) ACCESS
- (PA) PRIVATE ACCESS
- PRIVATE ACCESS LIMITED
- COMMERCIAL ACCESS
- COMMERCIAL ACCESS LIMITED
- RESTRICTED ACCESS

RW Represented by this Map Has
Been Reliquished to Baker Co.
See A&R 587

T.7S.,R.37E.
T.7S.,R.38E.
S.83°37'E.
300' Sp.
S=27°00'
18° C.R.
8B-12-2
8B-12-3

T.6S., R.38E., W.M.
8B-12-2
Beatrice E. Lawhorn
P.J. 35-300
184+89.62 P.I.
N.495,305.71
E.2,628,392.06
18" C.M.P.-20'
+14.48
185
①
30286
Deed RW 20880
170-343
190
40'
50'
450' SP.
S=13°30'
a=1 1/3
190+64.48 P.T.
E.2,629,000
N.496,000
Beatrice Lawhorn
P.J. 35-300
Irrigation Ditch
Creek
Deed RW 20880
170-343
30286
195
N. 87° 24' 30" E.
① 30285
Deed RW 20832 170-119
②
36" C.M.P.-30'
Temp. Ditch Ease.
200
205
186+14.48 P.C.S.
190+64.48 P.T.
450' Sp.
S=13°30'
a=1 1/3
Franklin L. Loenning
P.J. 35-300
E.2,630,000
N.495,000
33
91° 55'
3 1/2' x 3 1/2' Wood Flume
Irrigation Ditch
30287
Deed RW 20785
170-117
210
210+44.28
N.495,423.41
E.2,630,991.0
Conc. Headgate
215
207+94.28 P.S.
209+94.28 P.S.C.
210+94.28 P.C.S.
212+94.28 P.T.
200' Sp.
S=0°12'
a=0.1
0°12' C.R.
TΔ=0°36'
Ts=250.00'
200' Sp.
S=0°12'
a=0.1
Amand W. Perkins
125-300
125-249
220
225
N. 88° 00' 30" E.
30287
Deed RW 20785
170-117
Earnest L. Kirkland
164-92
33 | 34
COUNTY ROAD
ROCK CREEK
36" C.M.P.-43'
36" C.M.P.-20'
89° 56'
Irrigation Ditch
230
235
240
See 8B-12-3
Louene C. Geran
155-175
E.2,633,000
N.495,000
(Found) Mound of Rocks
N.492,834.31
E.2,632,902.22
33 | 34
4 | 3

FOREST BOUNDARY-HAINES SECTION
PART 1 OF 3 PARTS
Dec., 1958

DRG. NO. 8B-12-2