


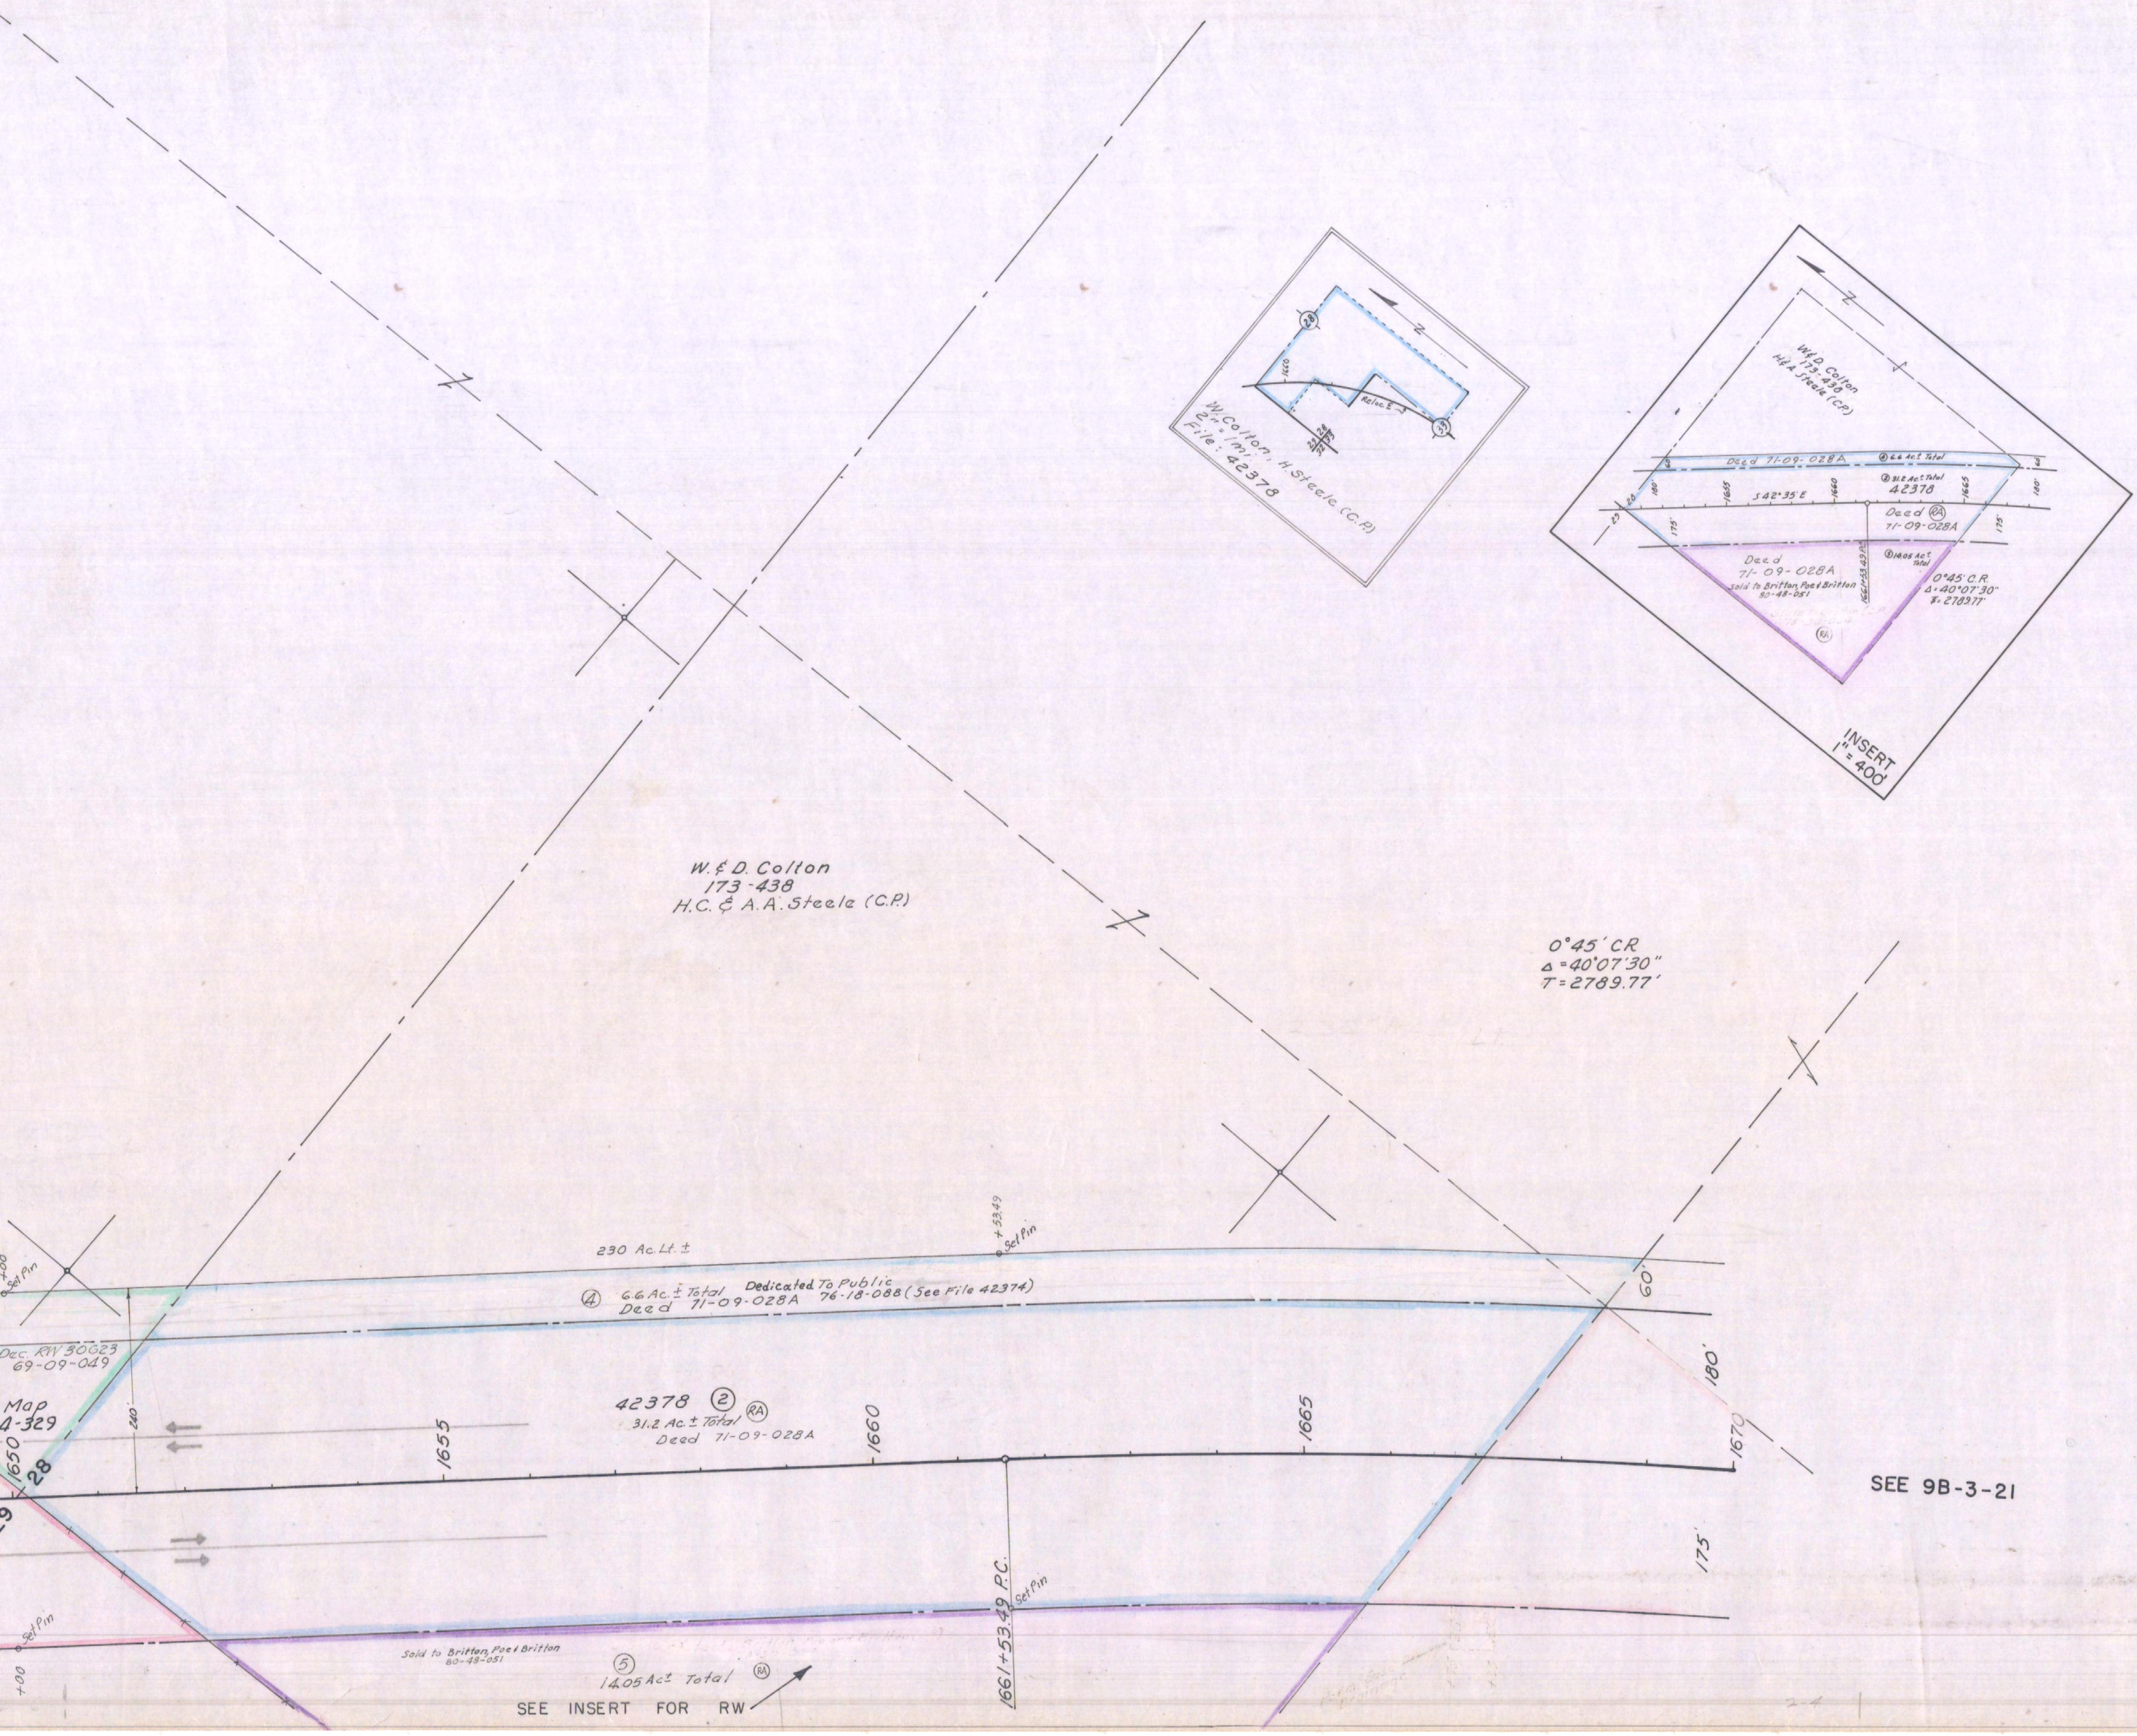

NORTH POWDER-BAKER SECTION
OLD OREGON TRAIL HWY.
BAKER COUNTY
1" = 100'
SEPTEMBER, 1967
PART 2 OF 5 PARTS
DRG. NO. 9B-3-20