
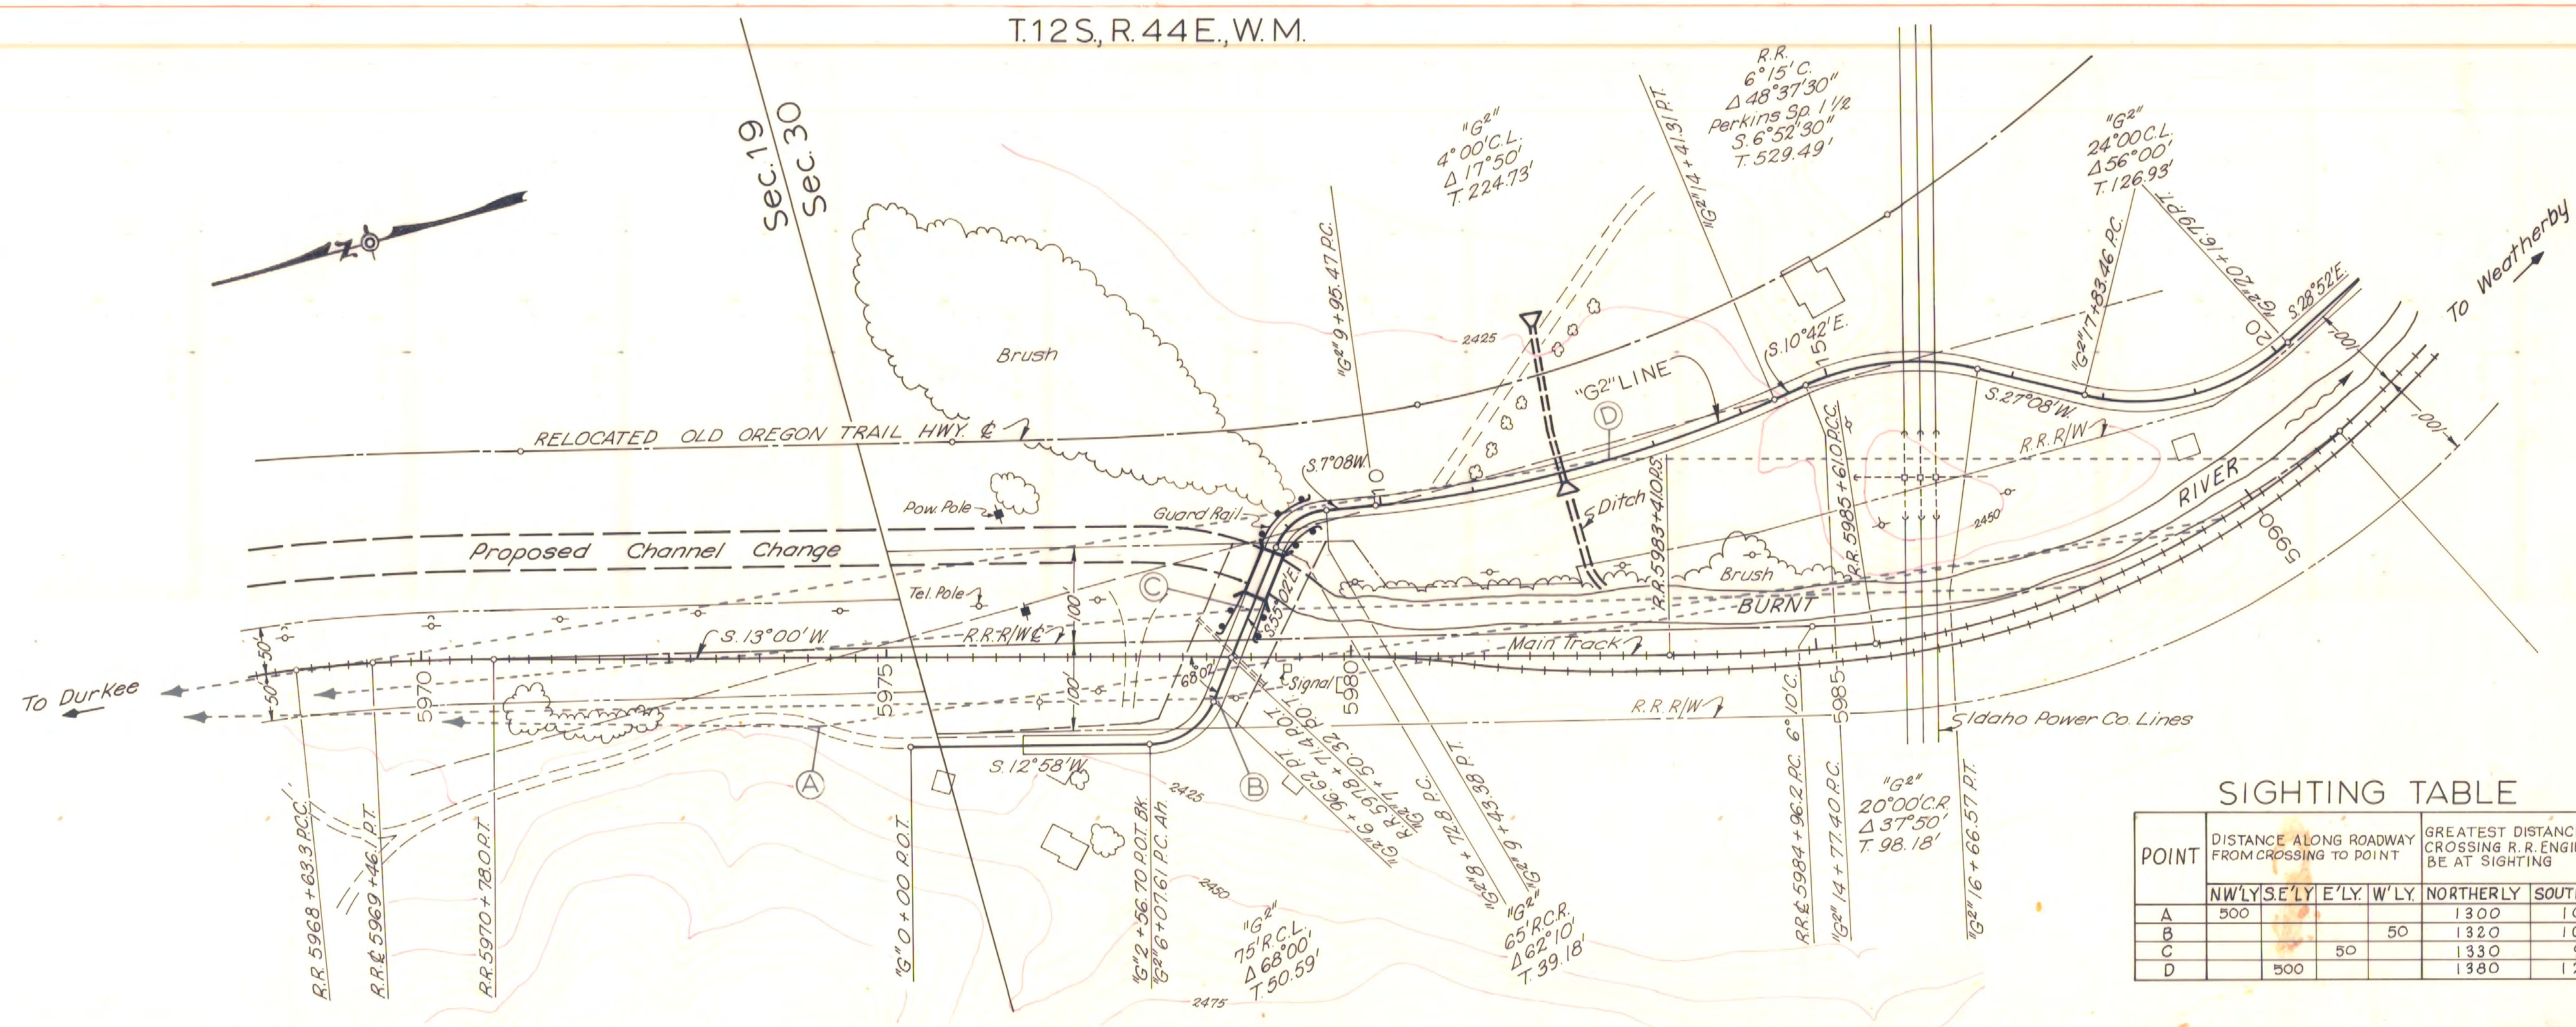




OB-3-51

FINAL	DATE
SURVEY	
NOTED	
TEMPLATE	
NOTE BOOK	
AREA CH. KED.	
NO.	

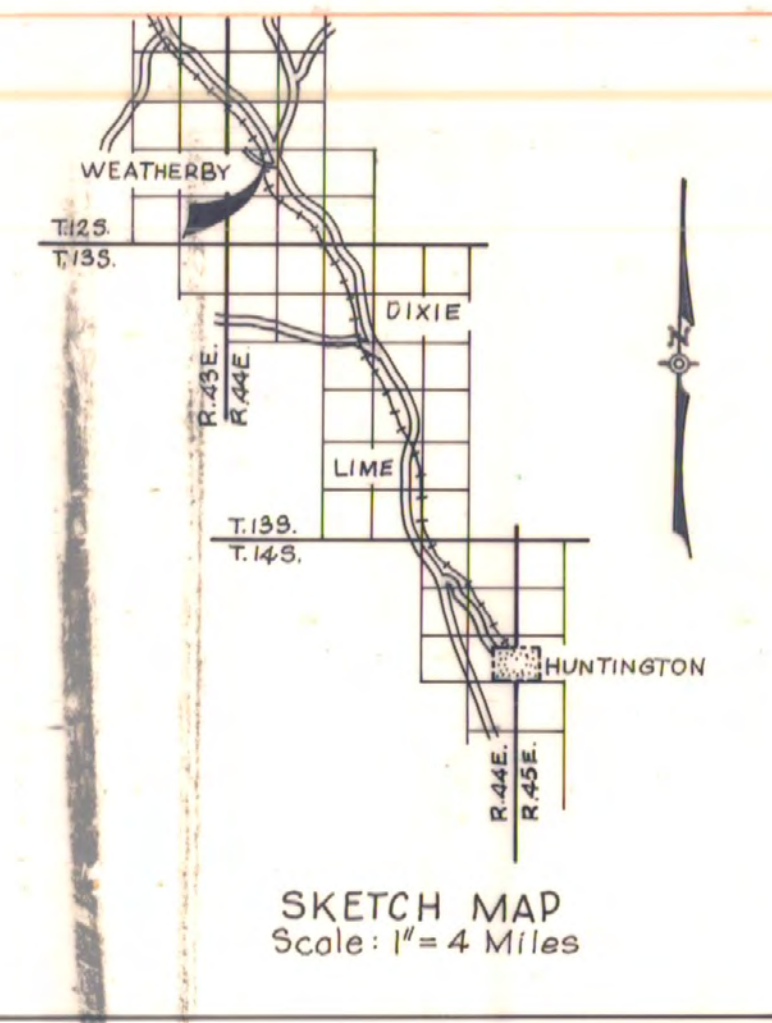

POINT	DISTANCE ALONG ROADWAY FROM CROSSING TO POINT			GREATEST DISTANCE FROM CROSSING R.R. ENGINE CAN BE AT SIGHTING	
	NWLY	SELY	E'LY	NORTHERLY	SOUTHERLY
A	500			1300	1070
B			50	1320	1090
C				1330	920
D	500			1380	1200

ORIGINAL	DATE
SURVEY	
NOTED	
TEMPLATE	
NOTE BOOK	
AREA CH. KED.	
NO.	

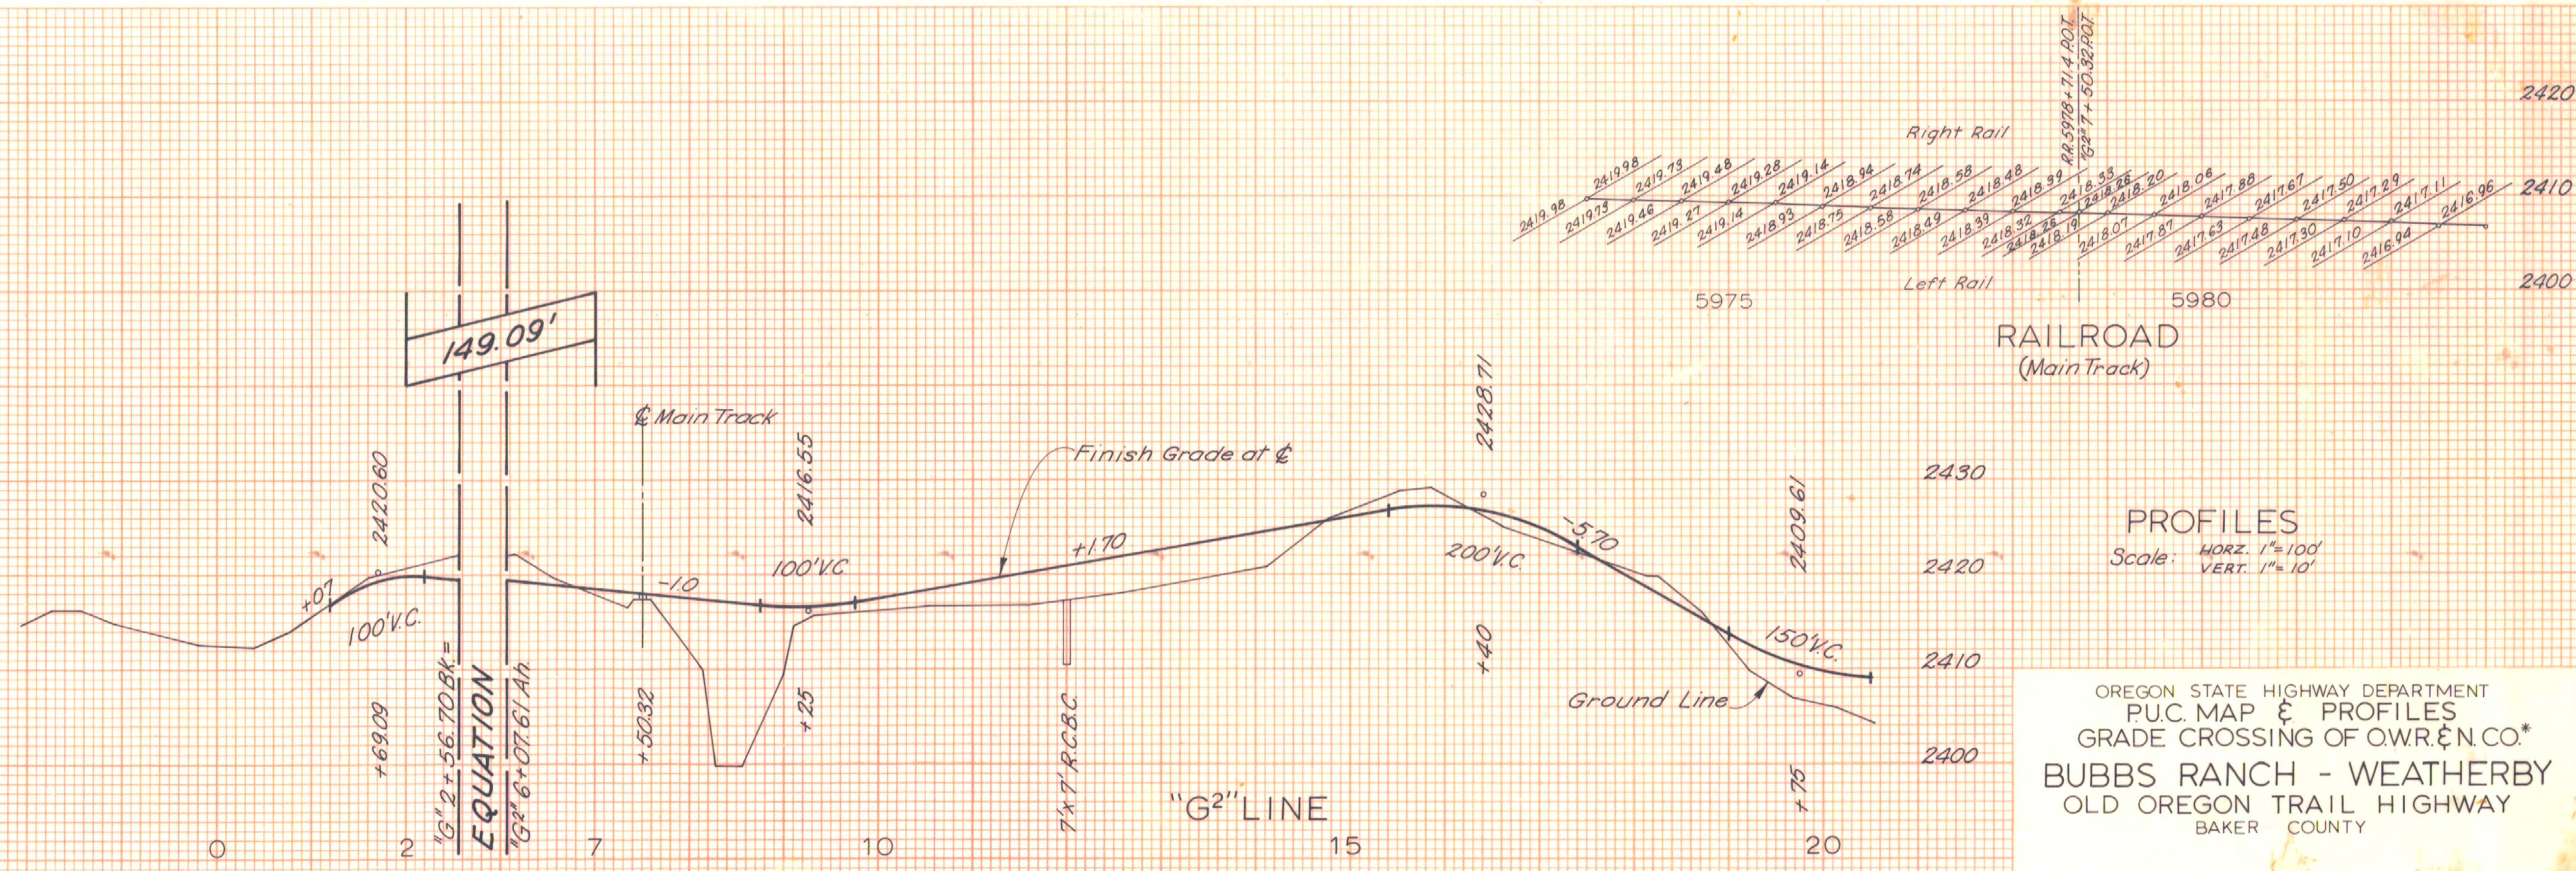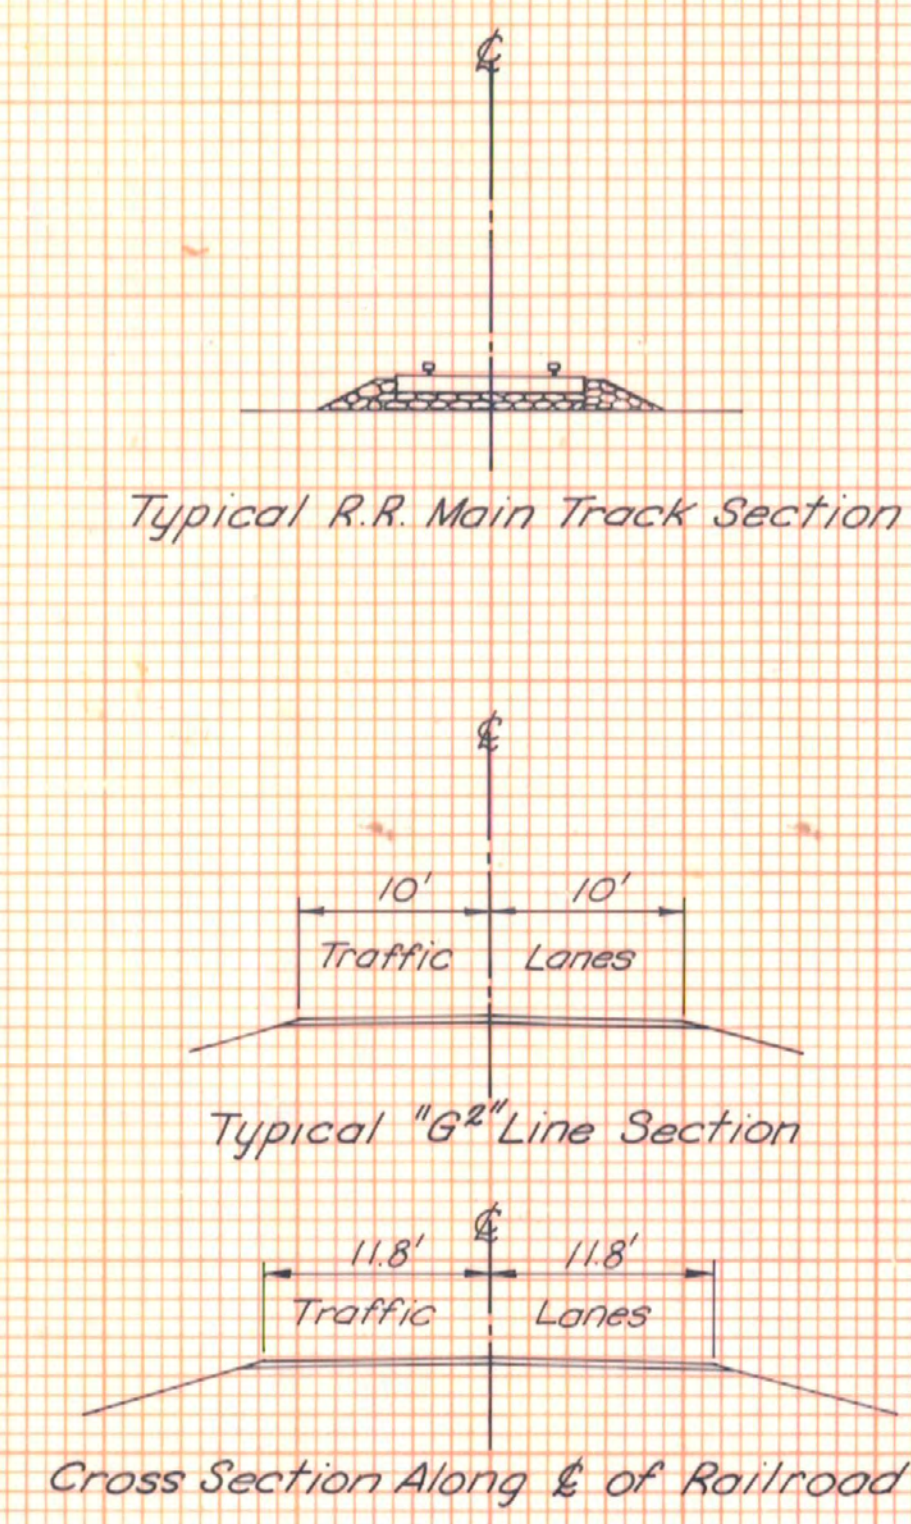

PROFILES
Scale: HORZ. 1"=100'
VERT. 1"=10'

OREGON STATE HIGHWAY DEPARTMENT
P.U.C. MAP & PROFILES
GRADE CROSSING OF O.W.R. & N.CO.*
BUBBS RANCH - WEATHERBY
OLD OREGON TRAIL HIGHWAY
BAKER COUNTY

Scale: as Noted
Oct. 1969
Rev. Jan. 1970
Drg. No. 9B-3-27
* Leased and operated by U.P.R.R. Co.

OB-3-51