


BUBBS RANCH WEATHERBY SEC. OLD OREGON TRAIL HIGHWAY BAKER COUNTY					SHEET No.
FED. ROAD Div. No.	STATE	PROJECT NUMBER	FISCAL YEAR	TOTAL SHEETS	
8	OREGON	180N-7(29)327			
SIGNING PLAN TEMPORARY GRADE CROSSINGS DRAWING NO. 9B-8-21(PART 2) FEB. 1971					

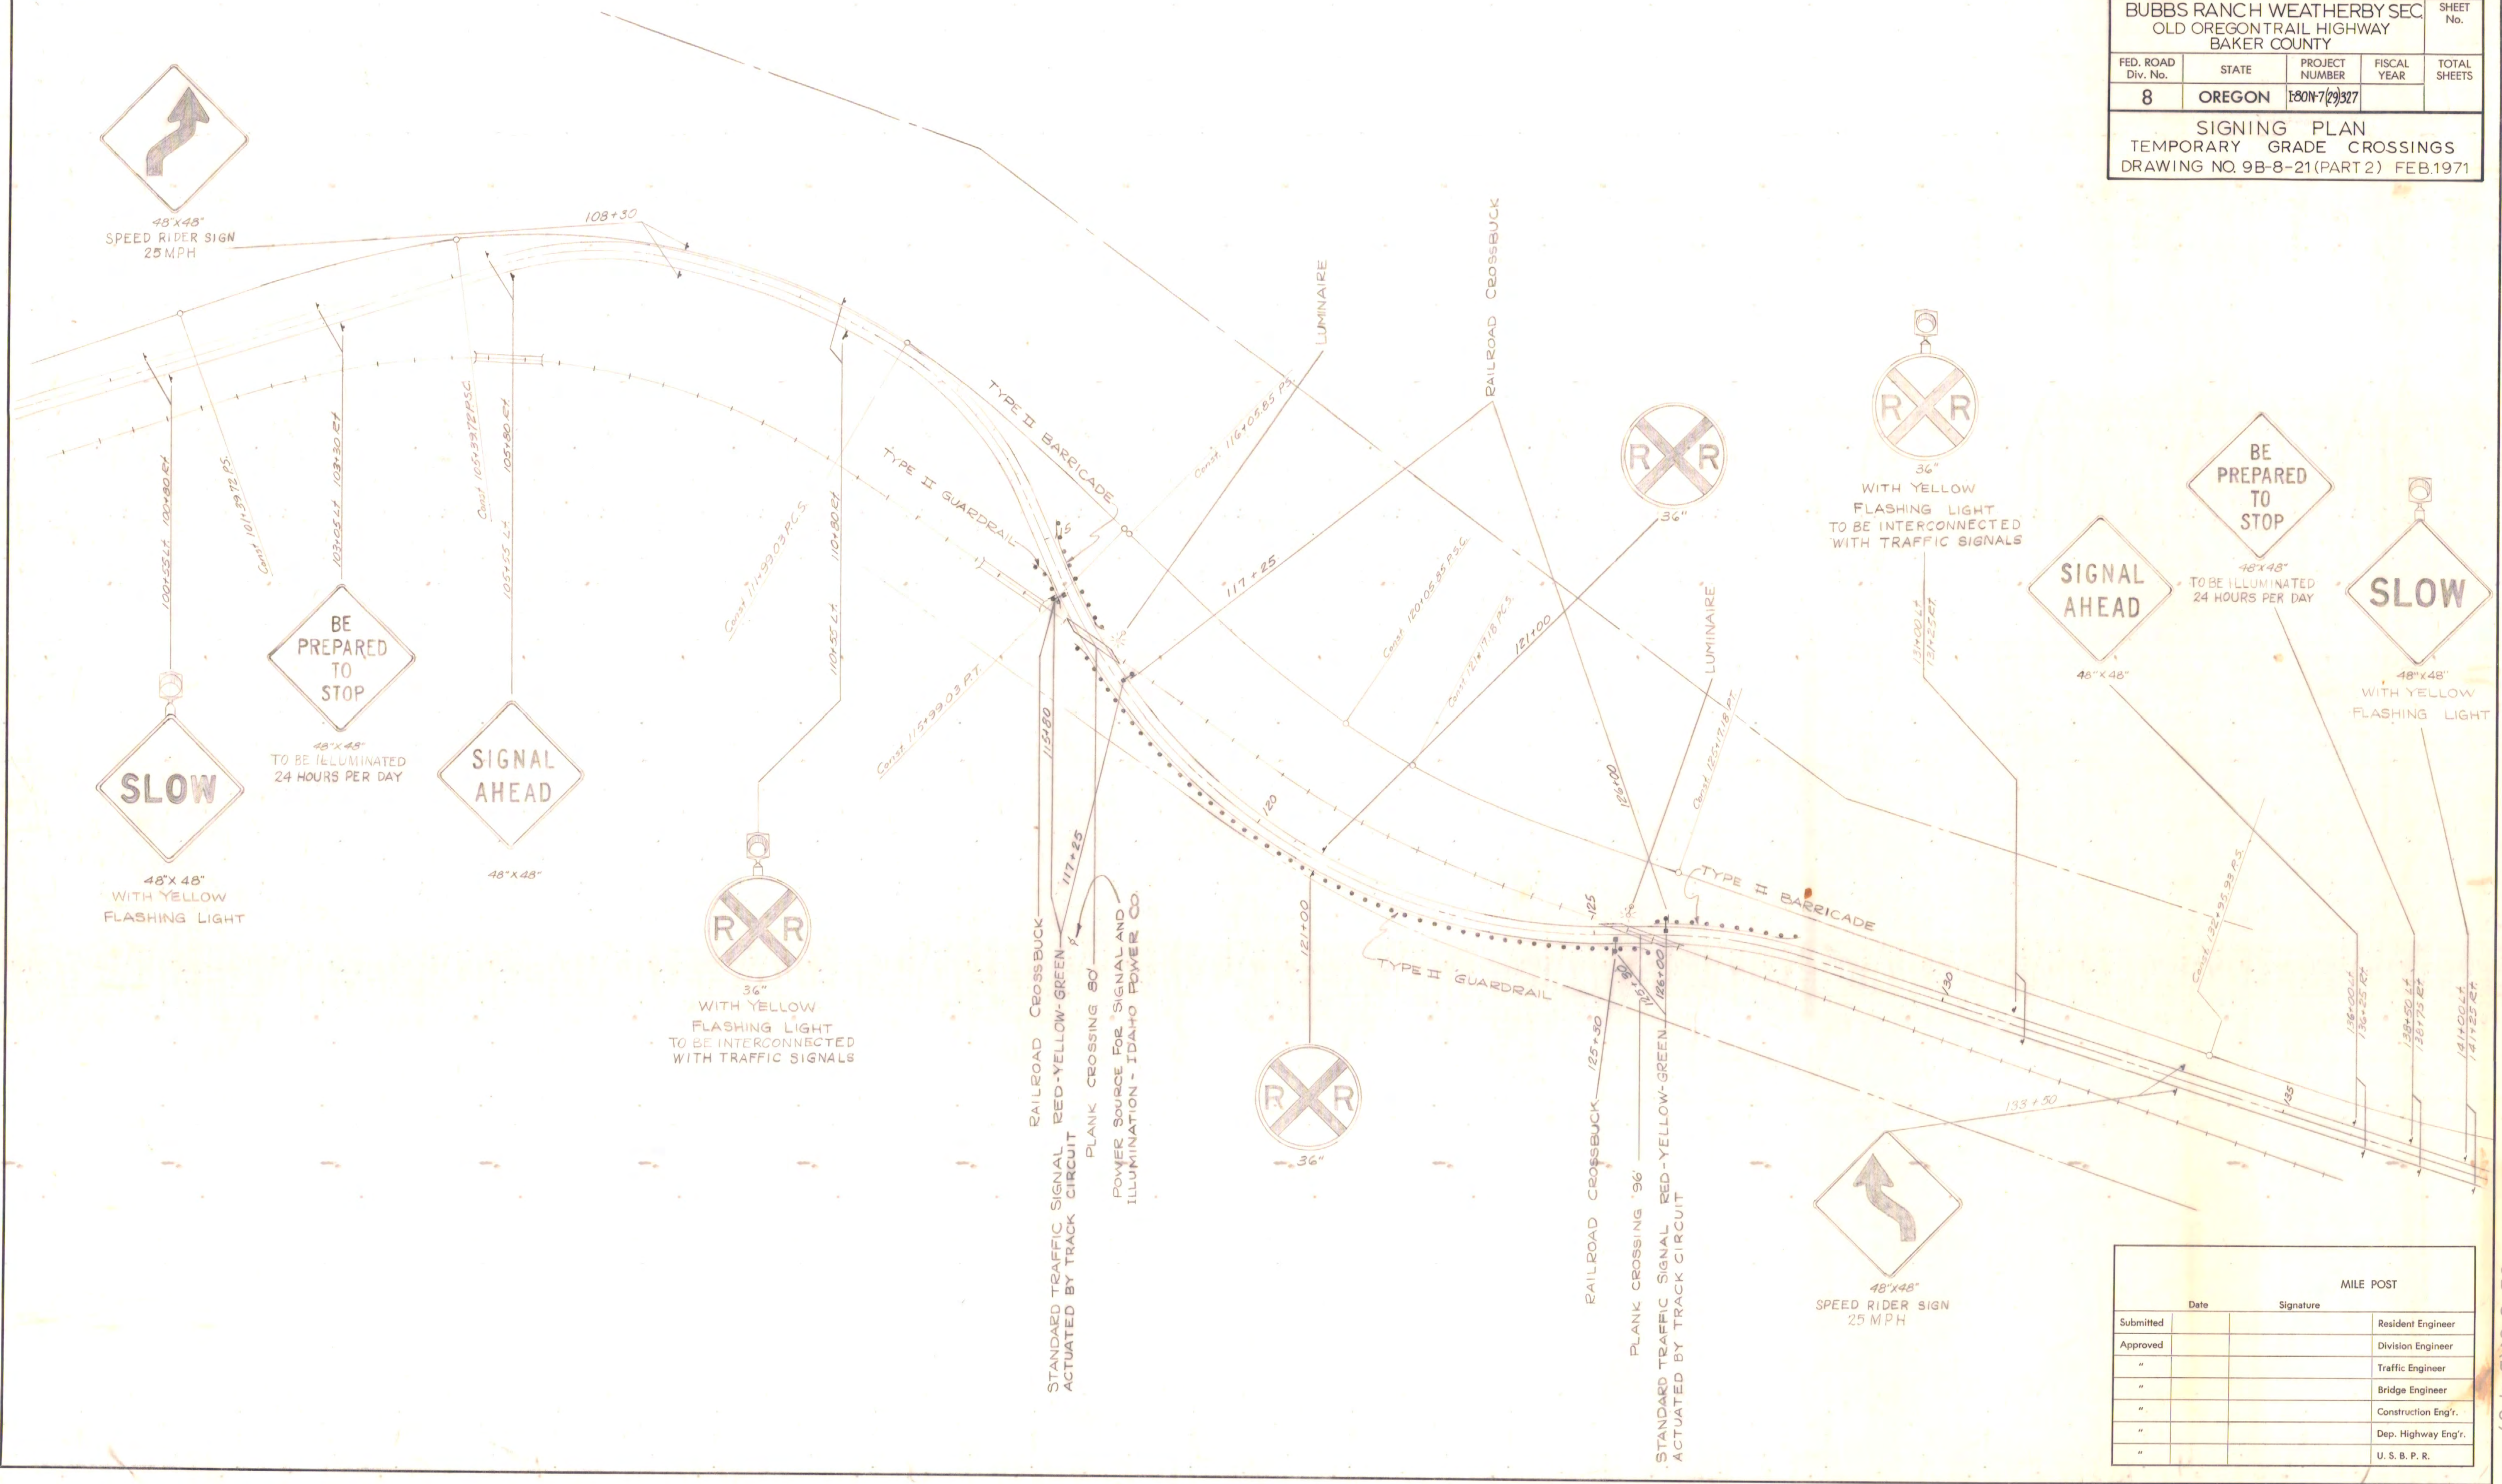

MILE POST			
Submitted	Date	Signature	Resident Engineer
Approved			Division Engineer
"			Traffic Engineer
"			Bridge Engineer
"			Construction Eng'r.
"			Dep. Highway Eng'r.
"			U. S. B. P. R.