
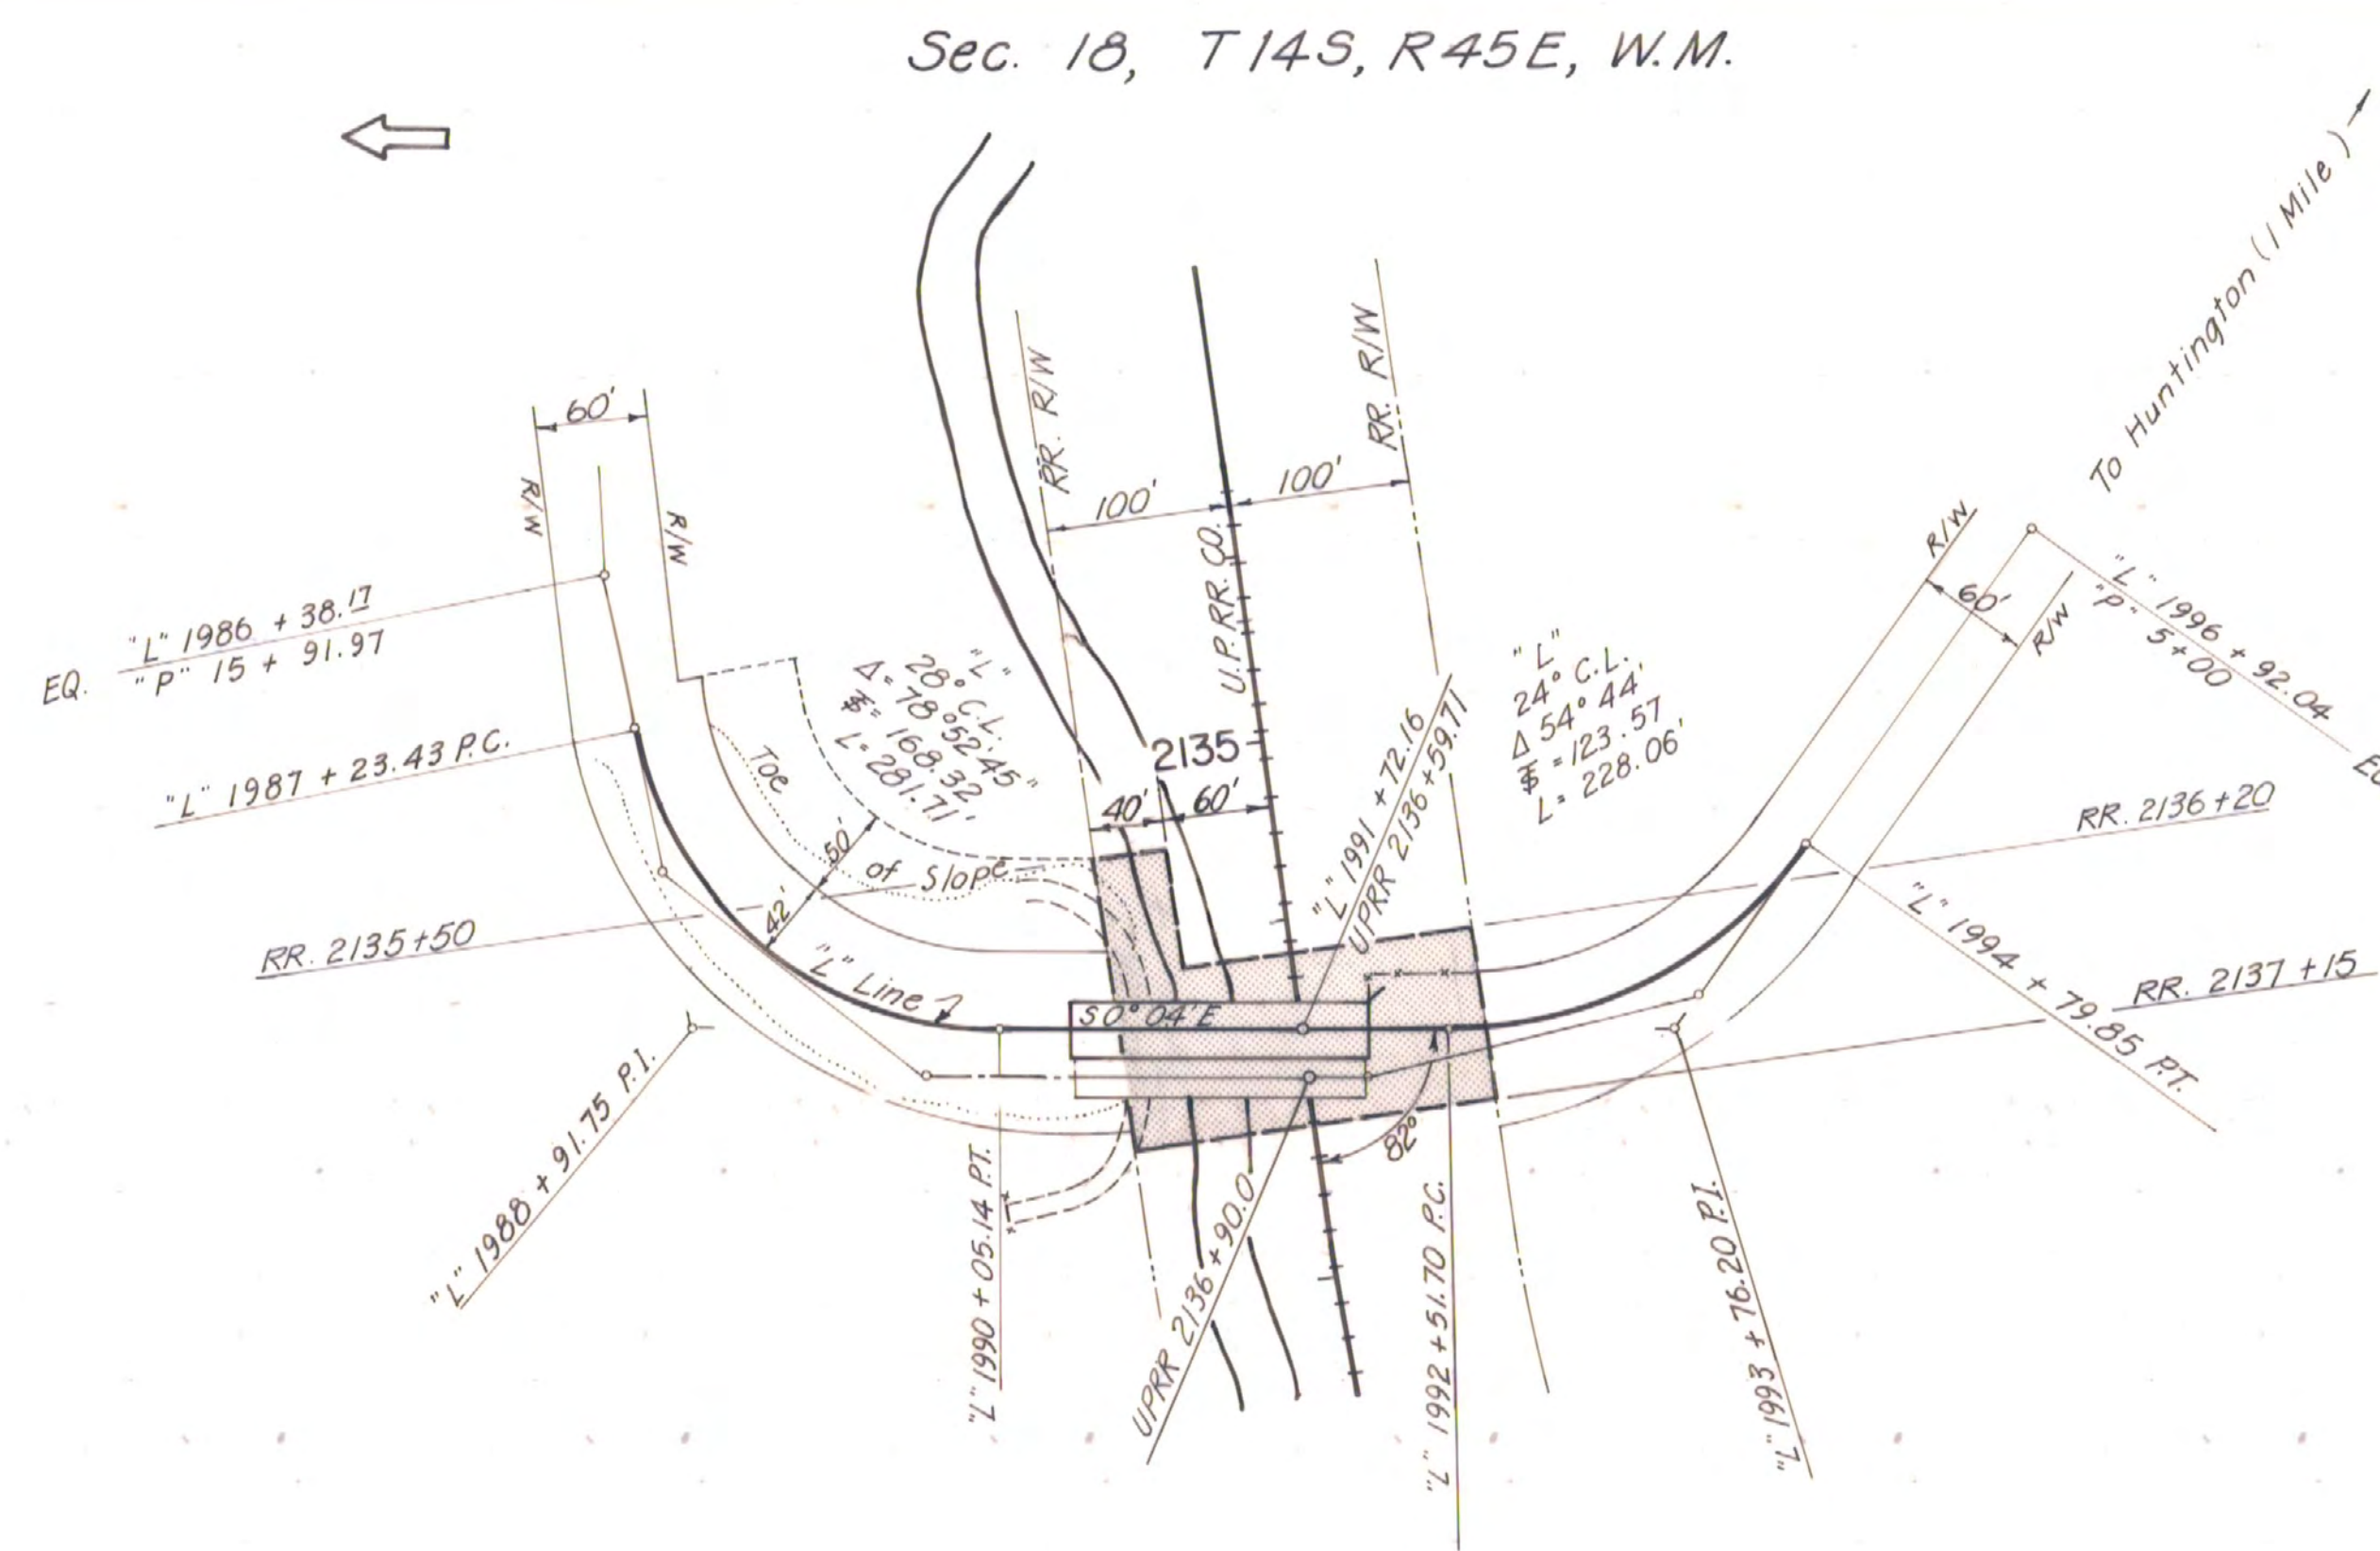


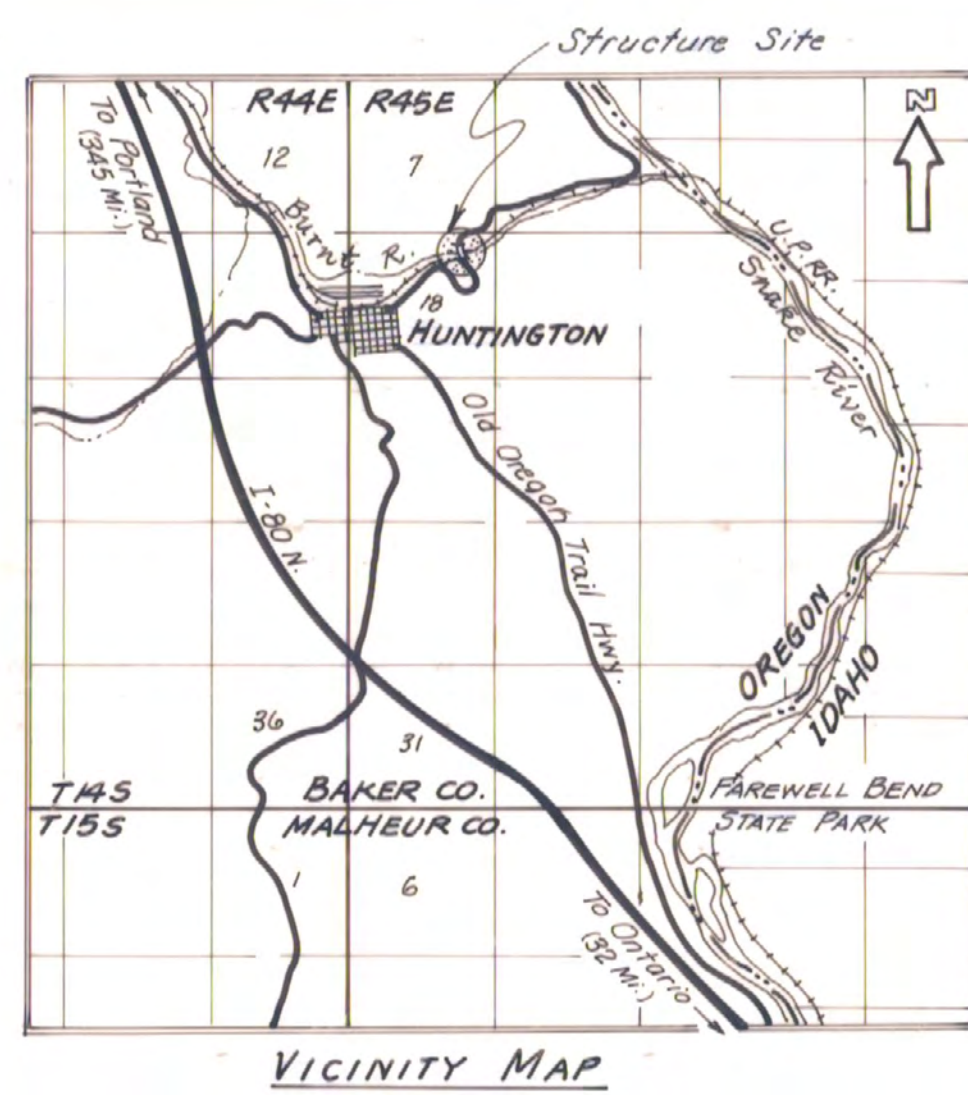

ENCROACHMENT ON UPRR.				SHEET No.
UPRR / BURNT RIV. (HUNTINGTON) BR.				1
FED. ROAD Div. No.	STATE	PROJECT NUMBER	FISCAL YEAR	TOTAL SHEETS
10	OREGON		1979	See Index

SCALE: 1" = 100' OCTOBER 1, 1979

DRG. NO. 9B-16-24
R/W File No. 50673

L.E.G.E.N.D.

Proposed Permanent Easement

