OREGON STATE HIGHWAY DIVISION

Location Line

WHITNEY-TIPTON SECTION

WHITNEY HIGHWAY

GRANT & BAKER COUNTIES

Scale: 1 inch = 100 feet

Traced by J.G. September, 1986

This map was drawn from a survey dated May 14, 1965 by U.S. Dept of Agriculture, Forest Service. Bearings are based on the G.L.O. bearing of the north line of Sec.32, T.11 S., R.35 E., W.M. taken from the G.L.O. Township Plat. Coordinates are assumed.

PART 6 OF 6 PARTS

DRG. NO. 98-27-14

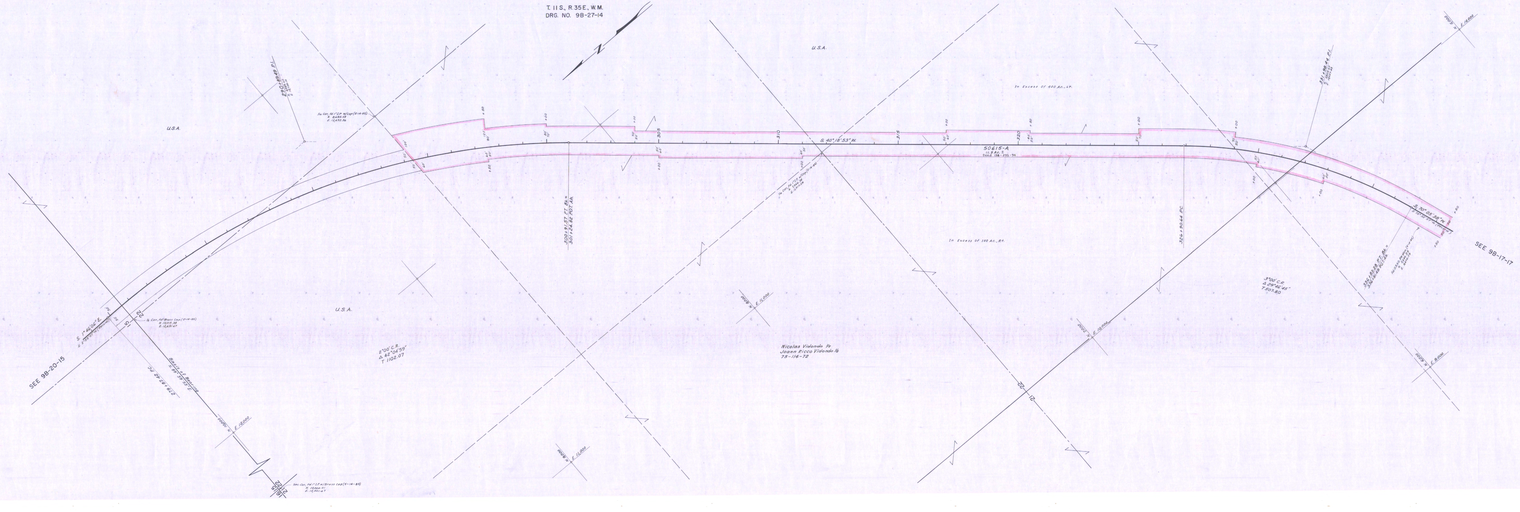

WHITNEY-TIPTON SECT.

WHITNEY HIGHWAY

GRANT AND BAKER CO'S.

SCALE: 1" = 100'

PART 6 OF 6 PARTS

DRG. NO. 98-27-14