



PINE CREEK RD. - U.P.R.R. XING.
POCAHONTAS ROAD
BAKER COUNTY

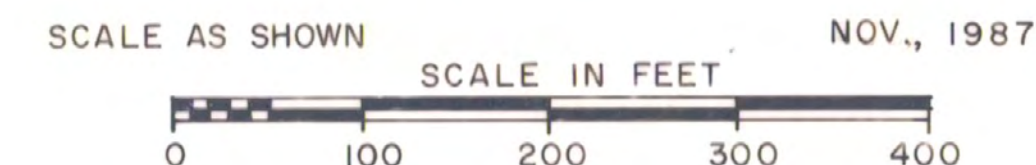

UNION PACIFIC R.R. AT POCAHONTAS RD. XING.

SIGHTING TABLE

Point	Distance along Roadway from crossing to point.		Greatest distance from crossing R.R. engine can be at sighting.	
	Easterly	Westerly	Northerly	Southerly
A		550'	4000'+	4000'+
B		18'	5000'+	5000'+
C	18'		5000'+	5000'+
D	250'		5000'+	1000'+

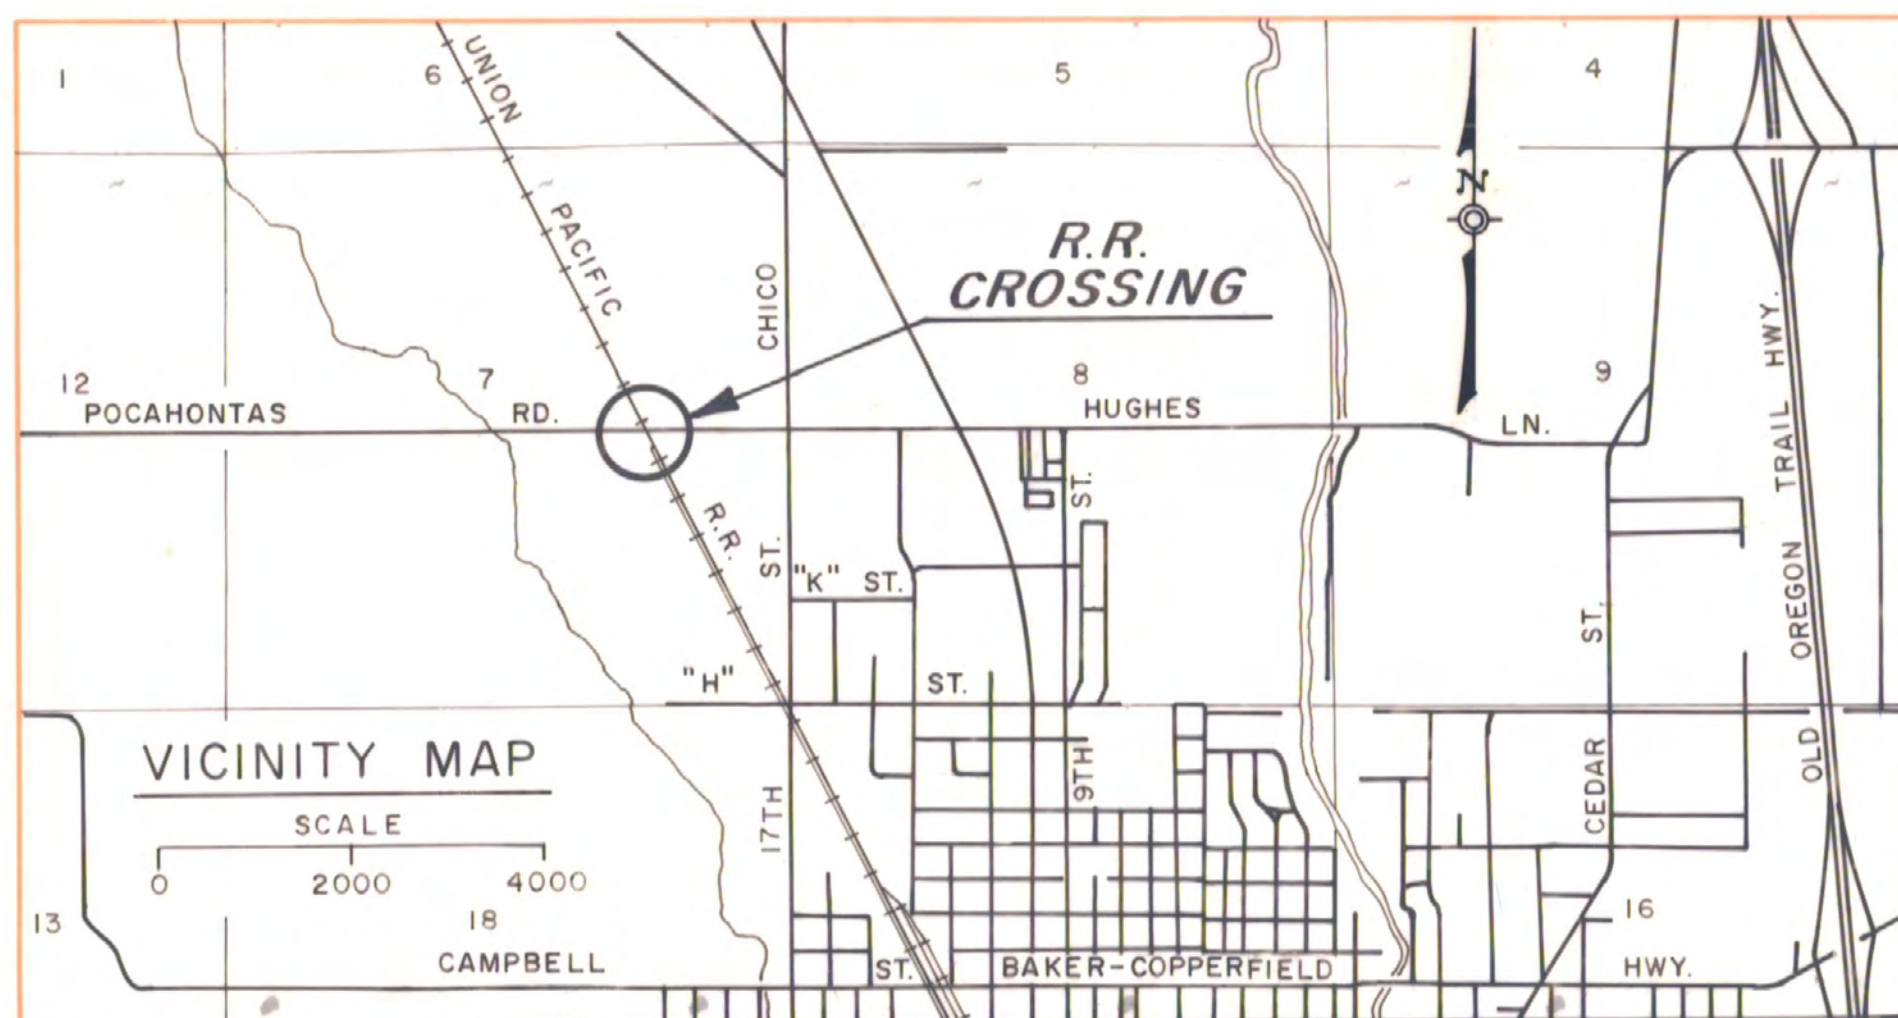

Note: Project involves shoulder widening & 2" or 4" Overlay which will require improving the crossing and relocating the R.R. crossing arms.

