


STATE OF OREGON
DEPARTMENT OF TRANSPORTATION

R.R. ENCROACHMENT MAP


S. BAKER INTCHGE. - ENCINA INTCHGE. SEC.
OLD OREGON TRAIL HIGHWAY
BAKER COUNTY

SCALE AS SHOWN SCALE IN FEET FEBRUARY, 1988

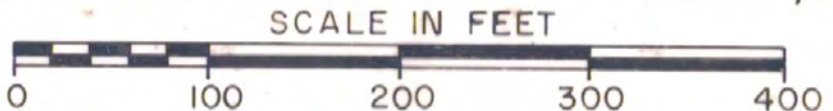


R/W File No. 57250
R/W Drg. No. 8B-9-5


INTERSECTION OF
UNION PACIFIC RAILROAD
AT OLD OREGON TRAIL HIGHWAY

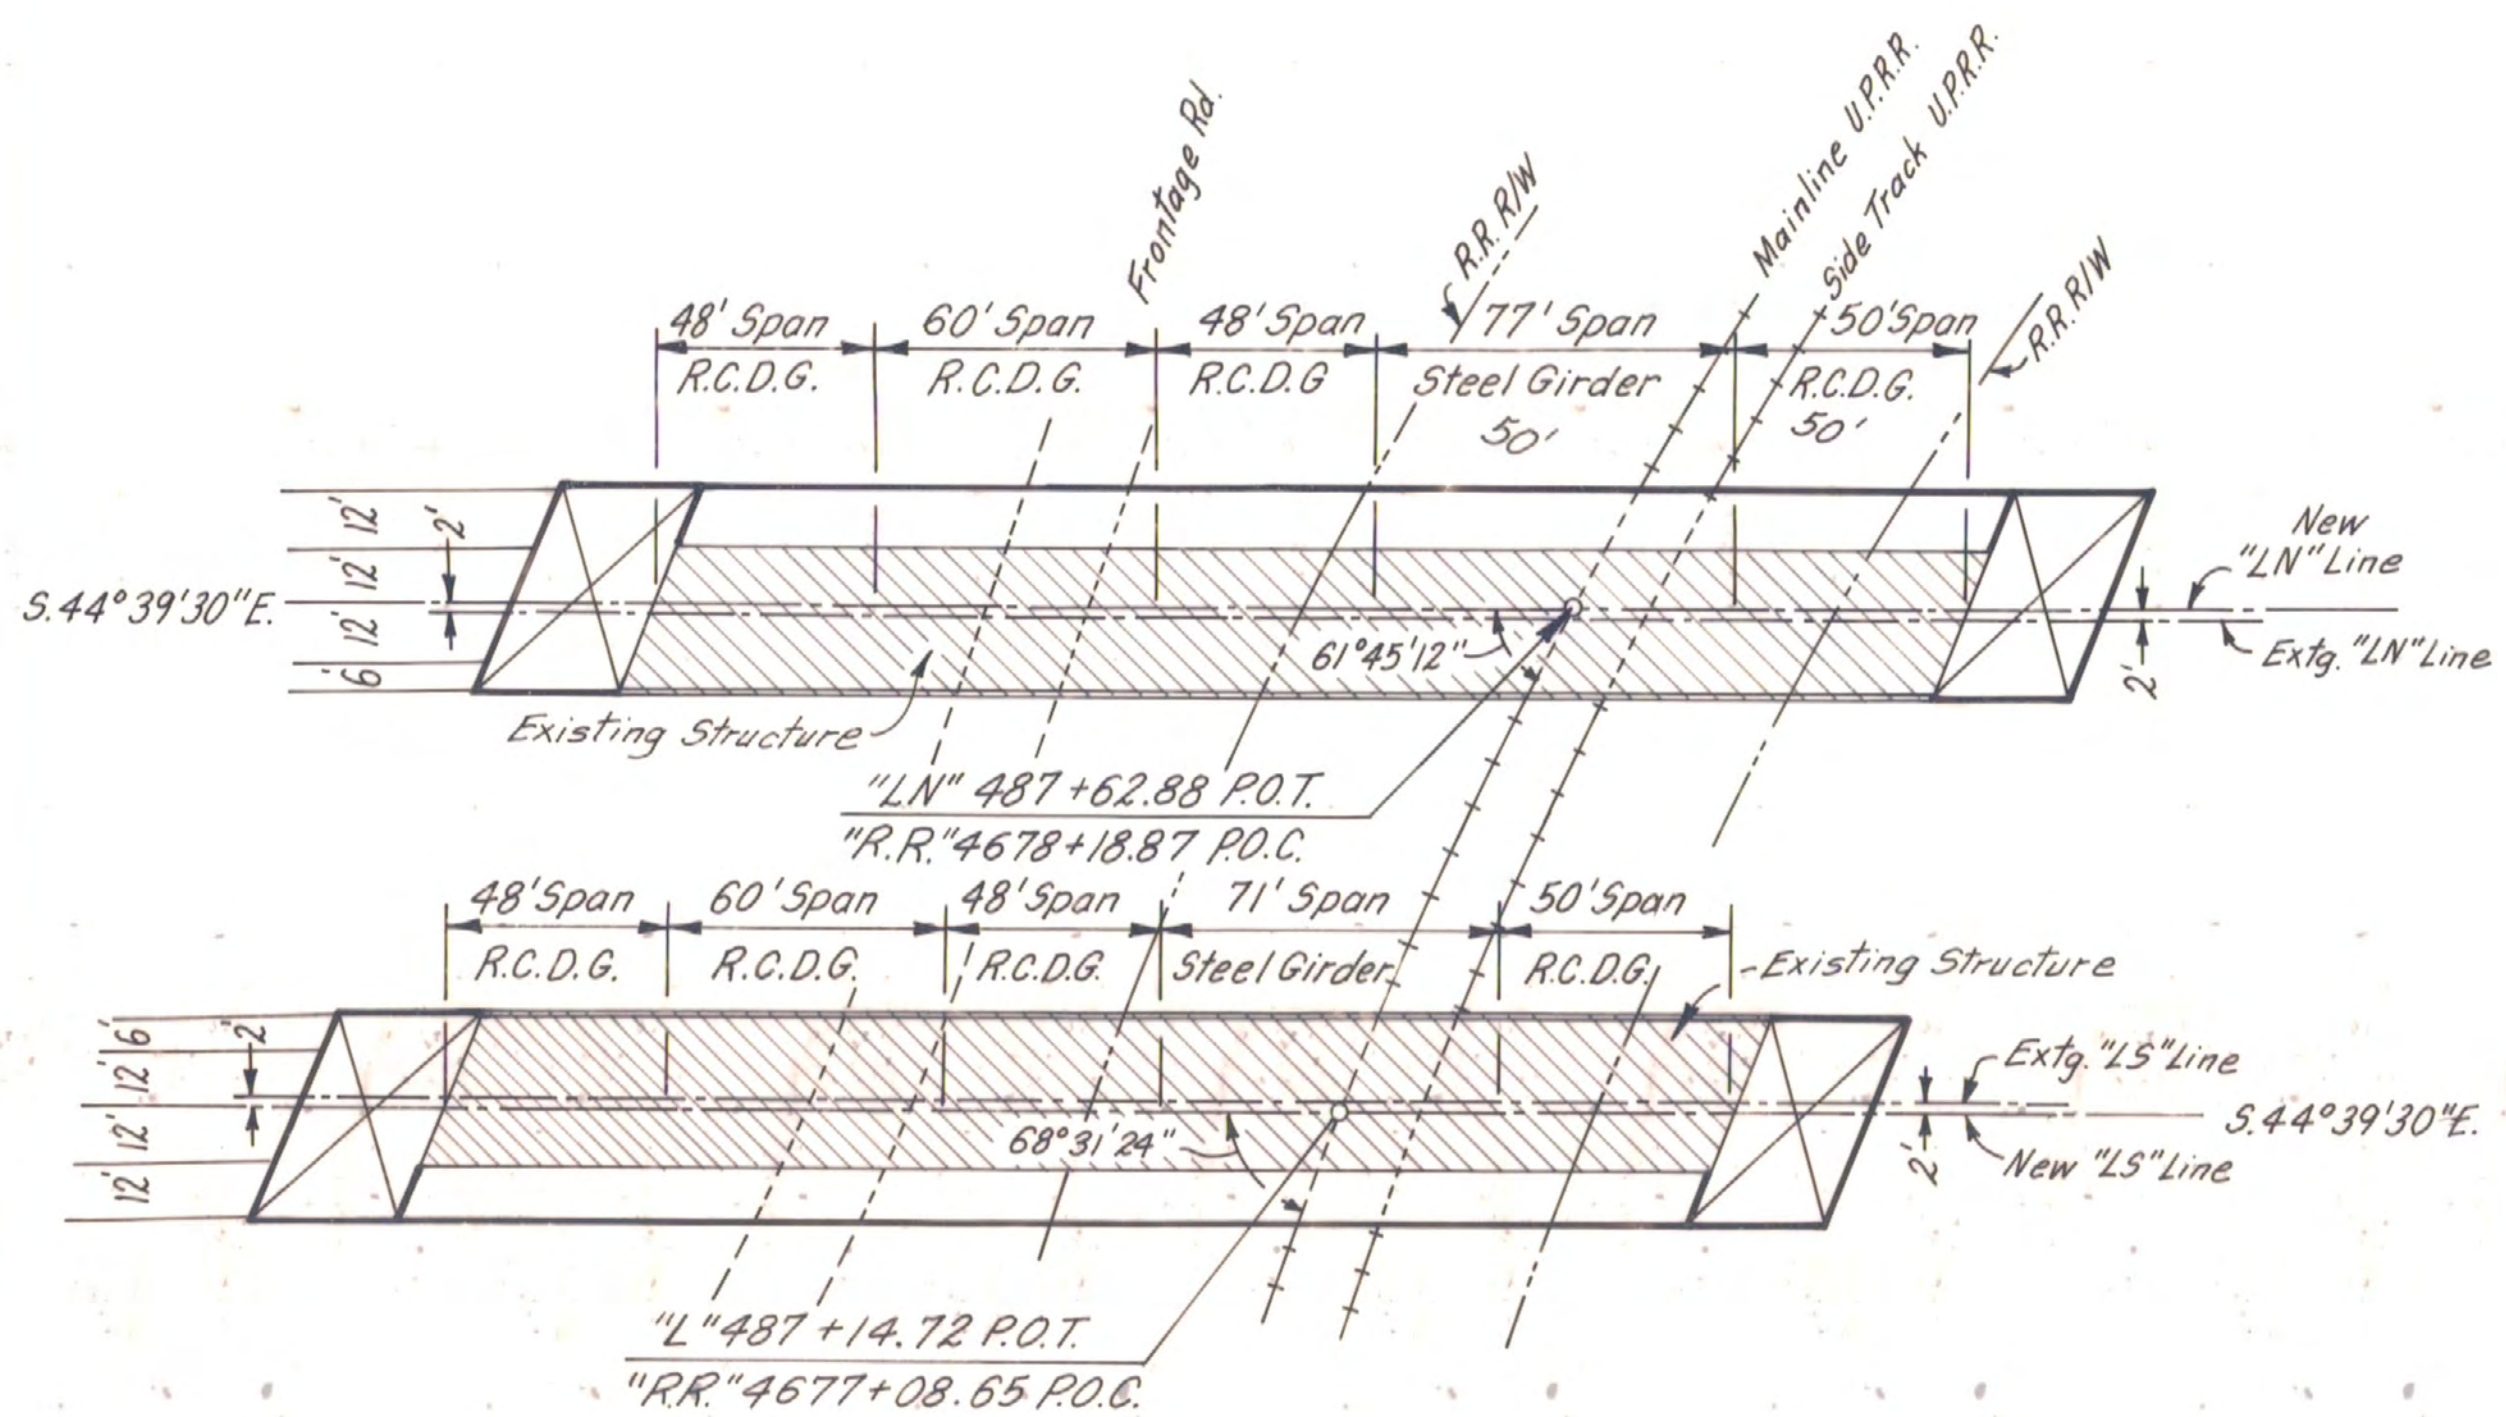


PLAN

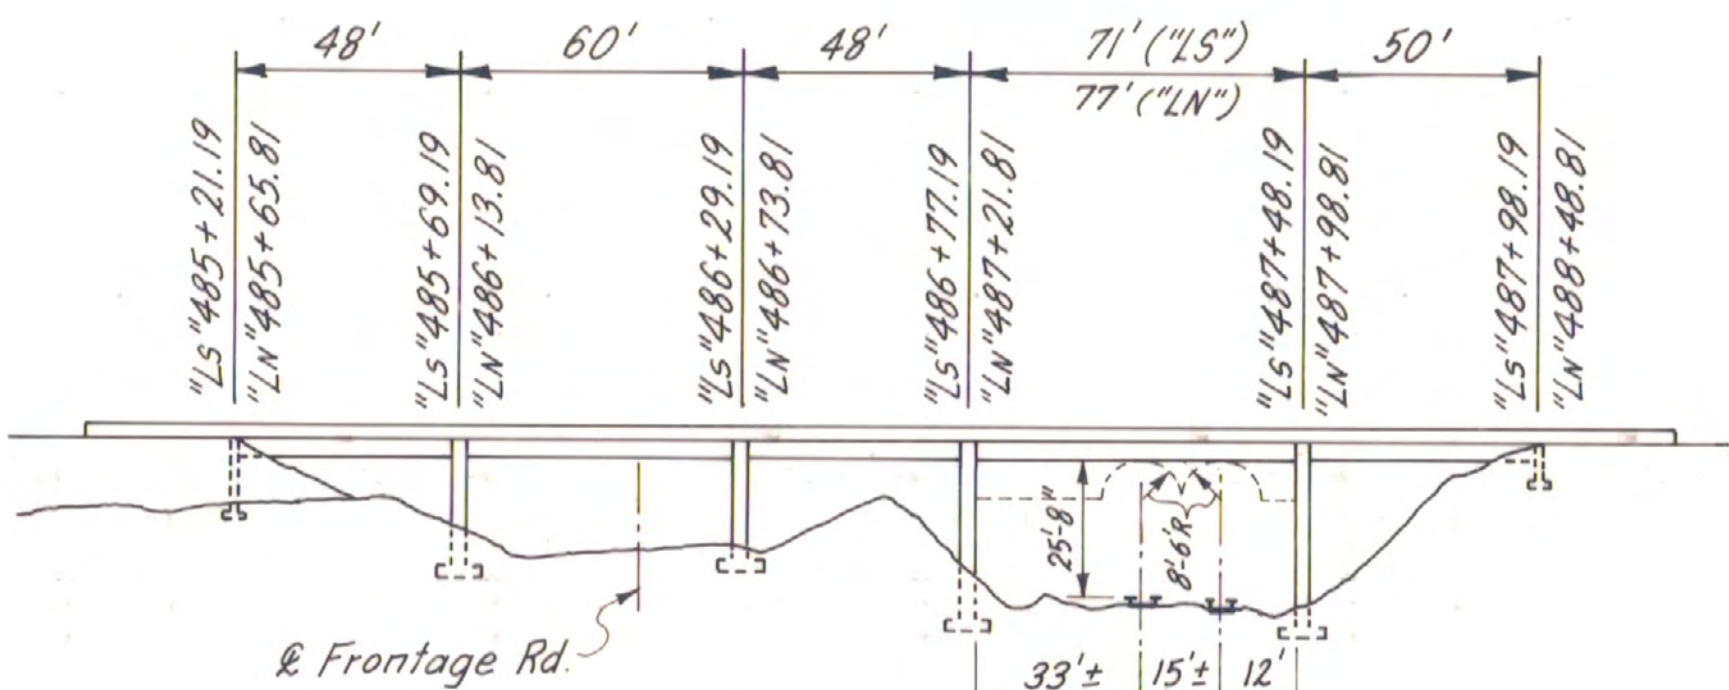


ELEVATION

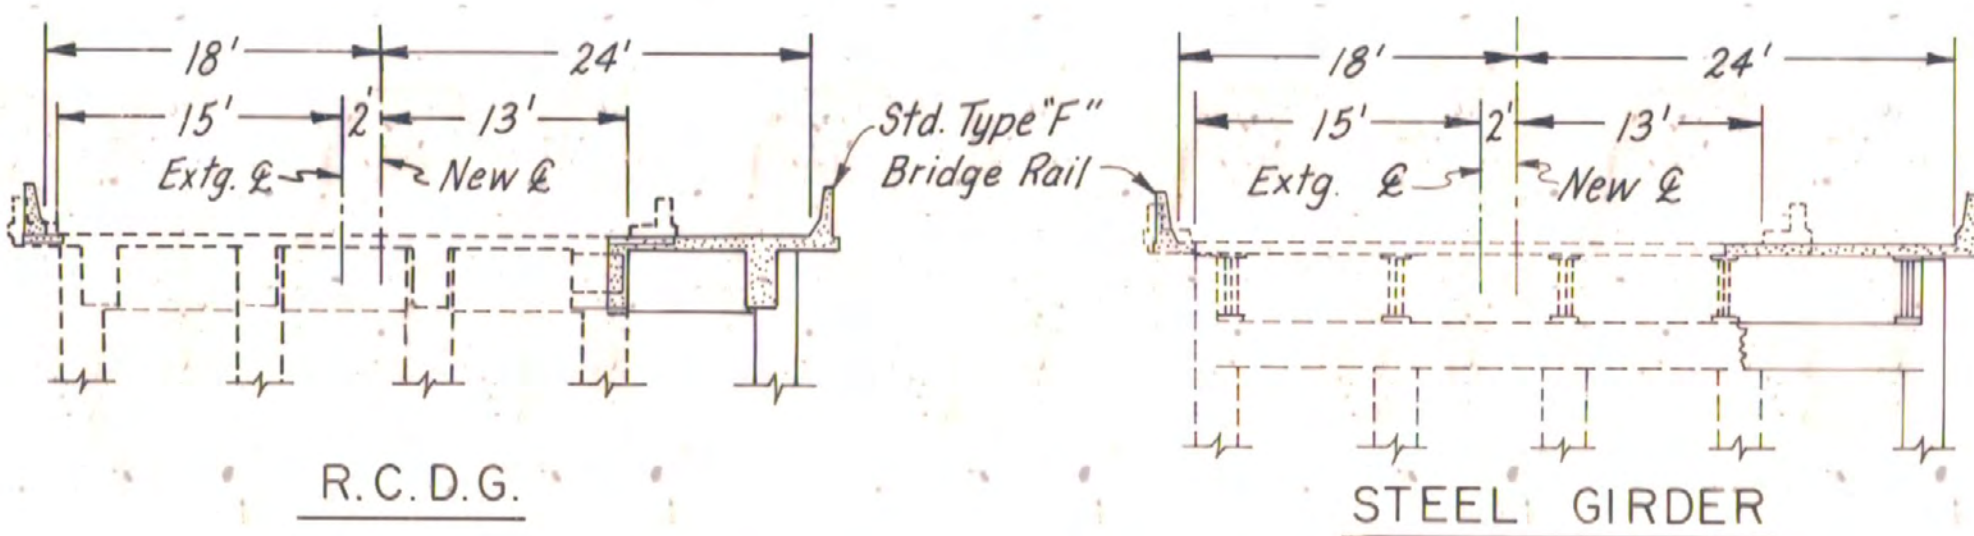

TYPICAL SECTIONS

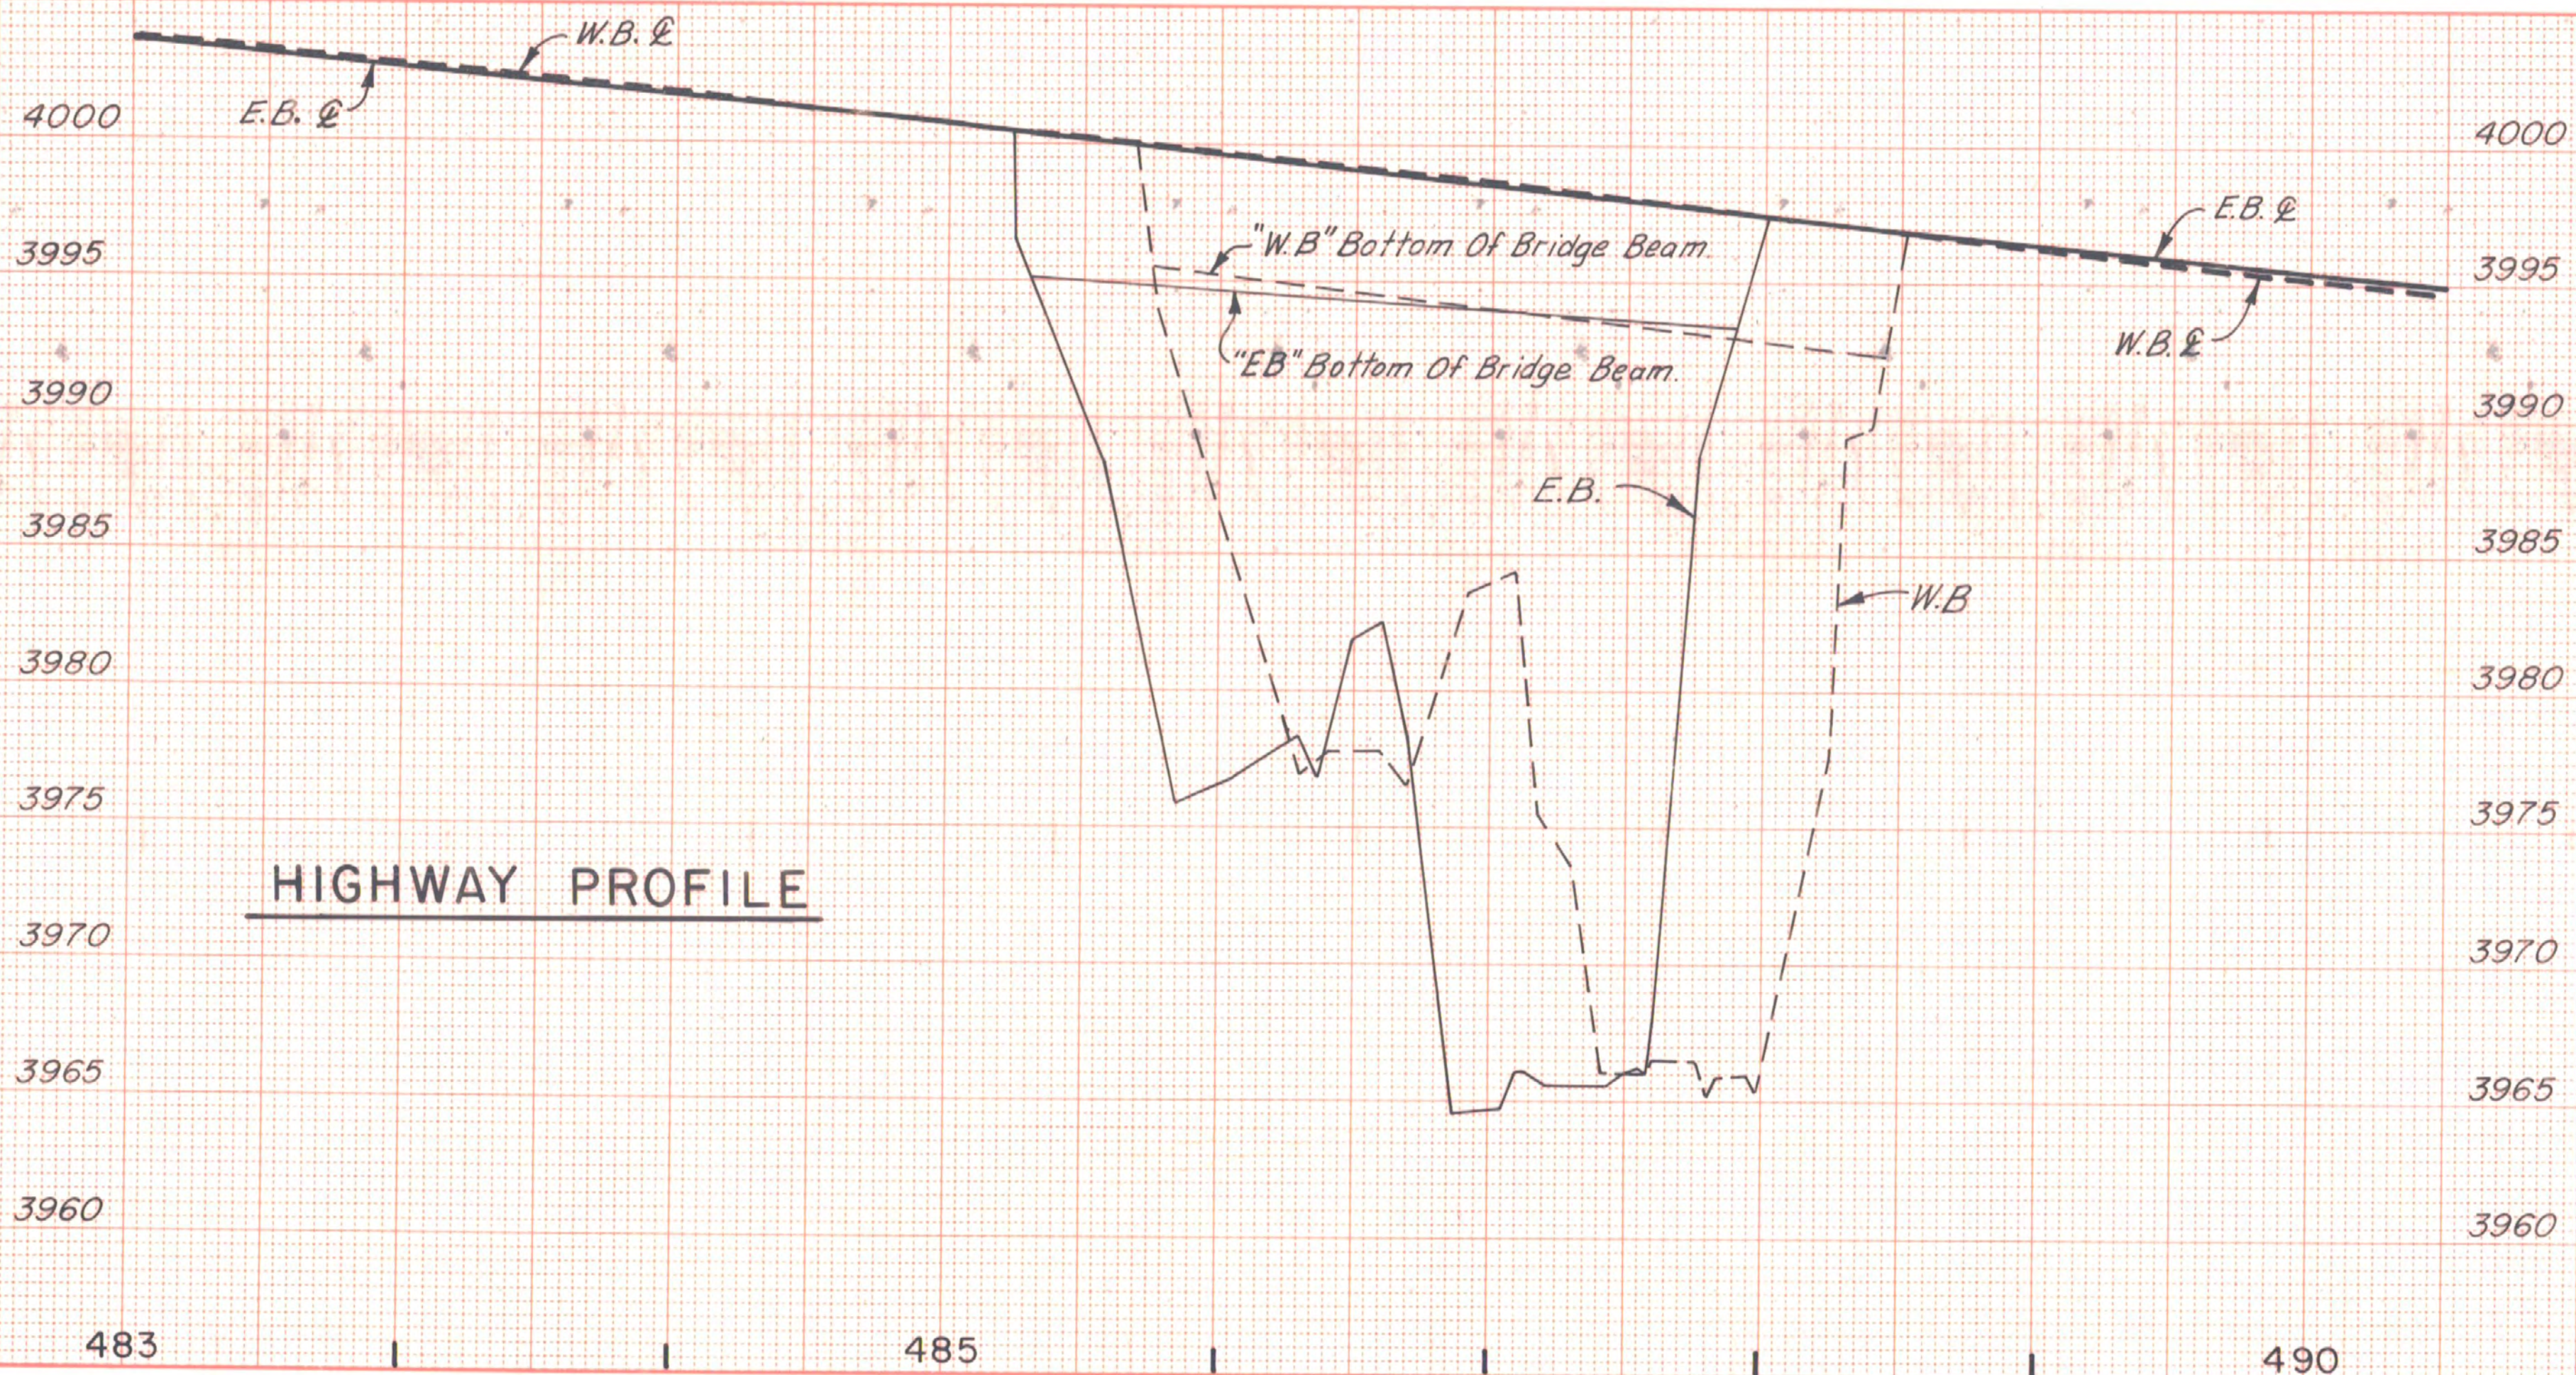

HIGHWAY PROFILE

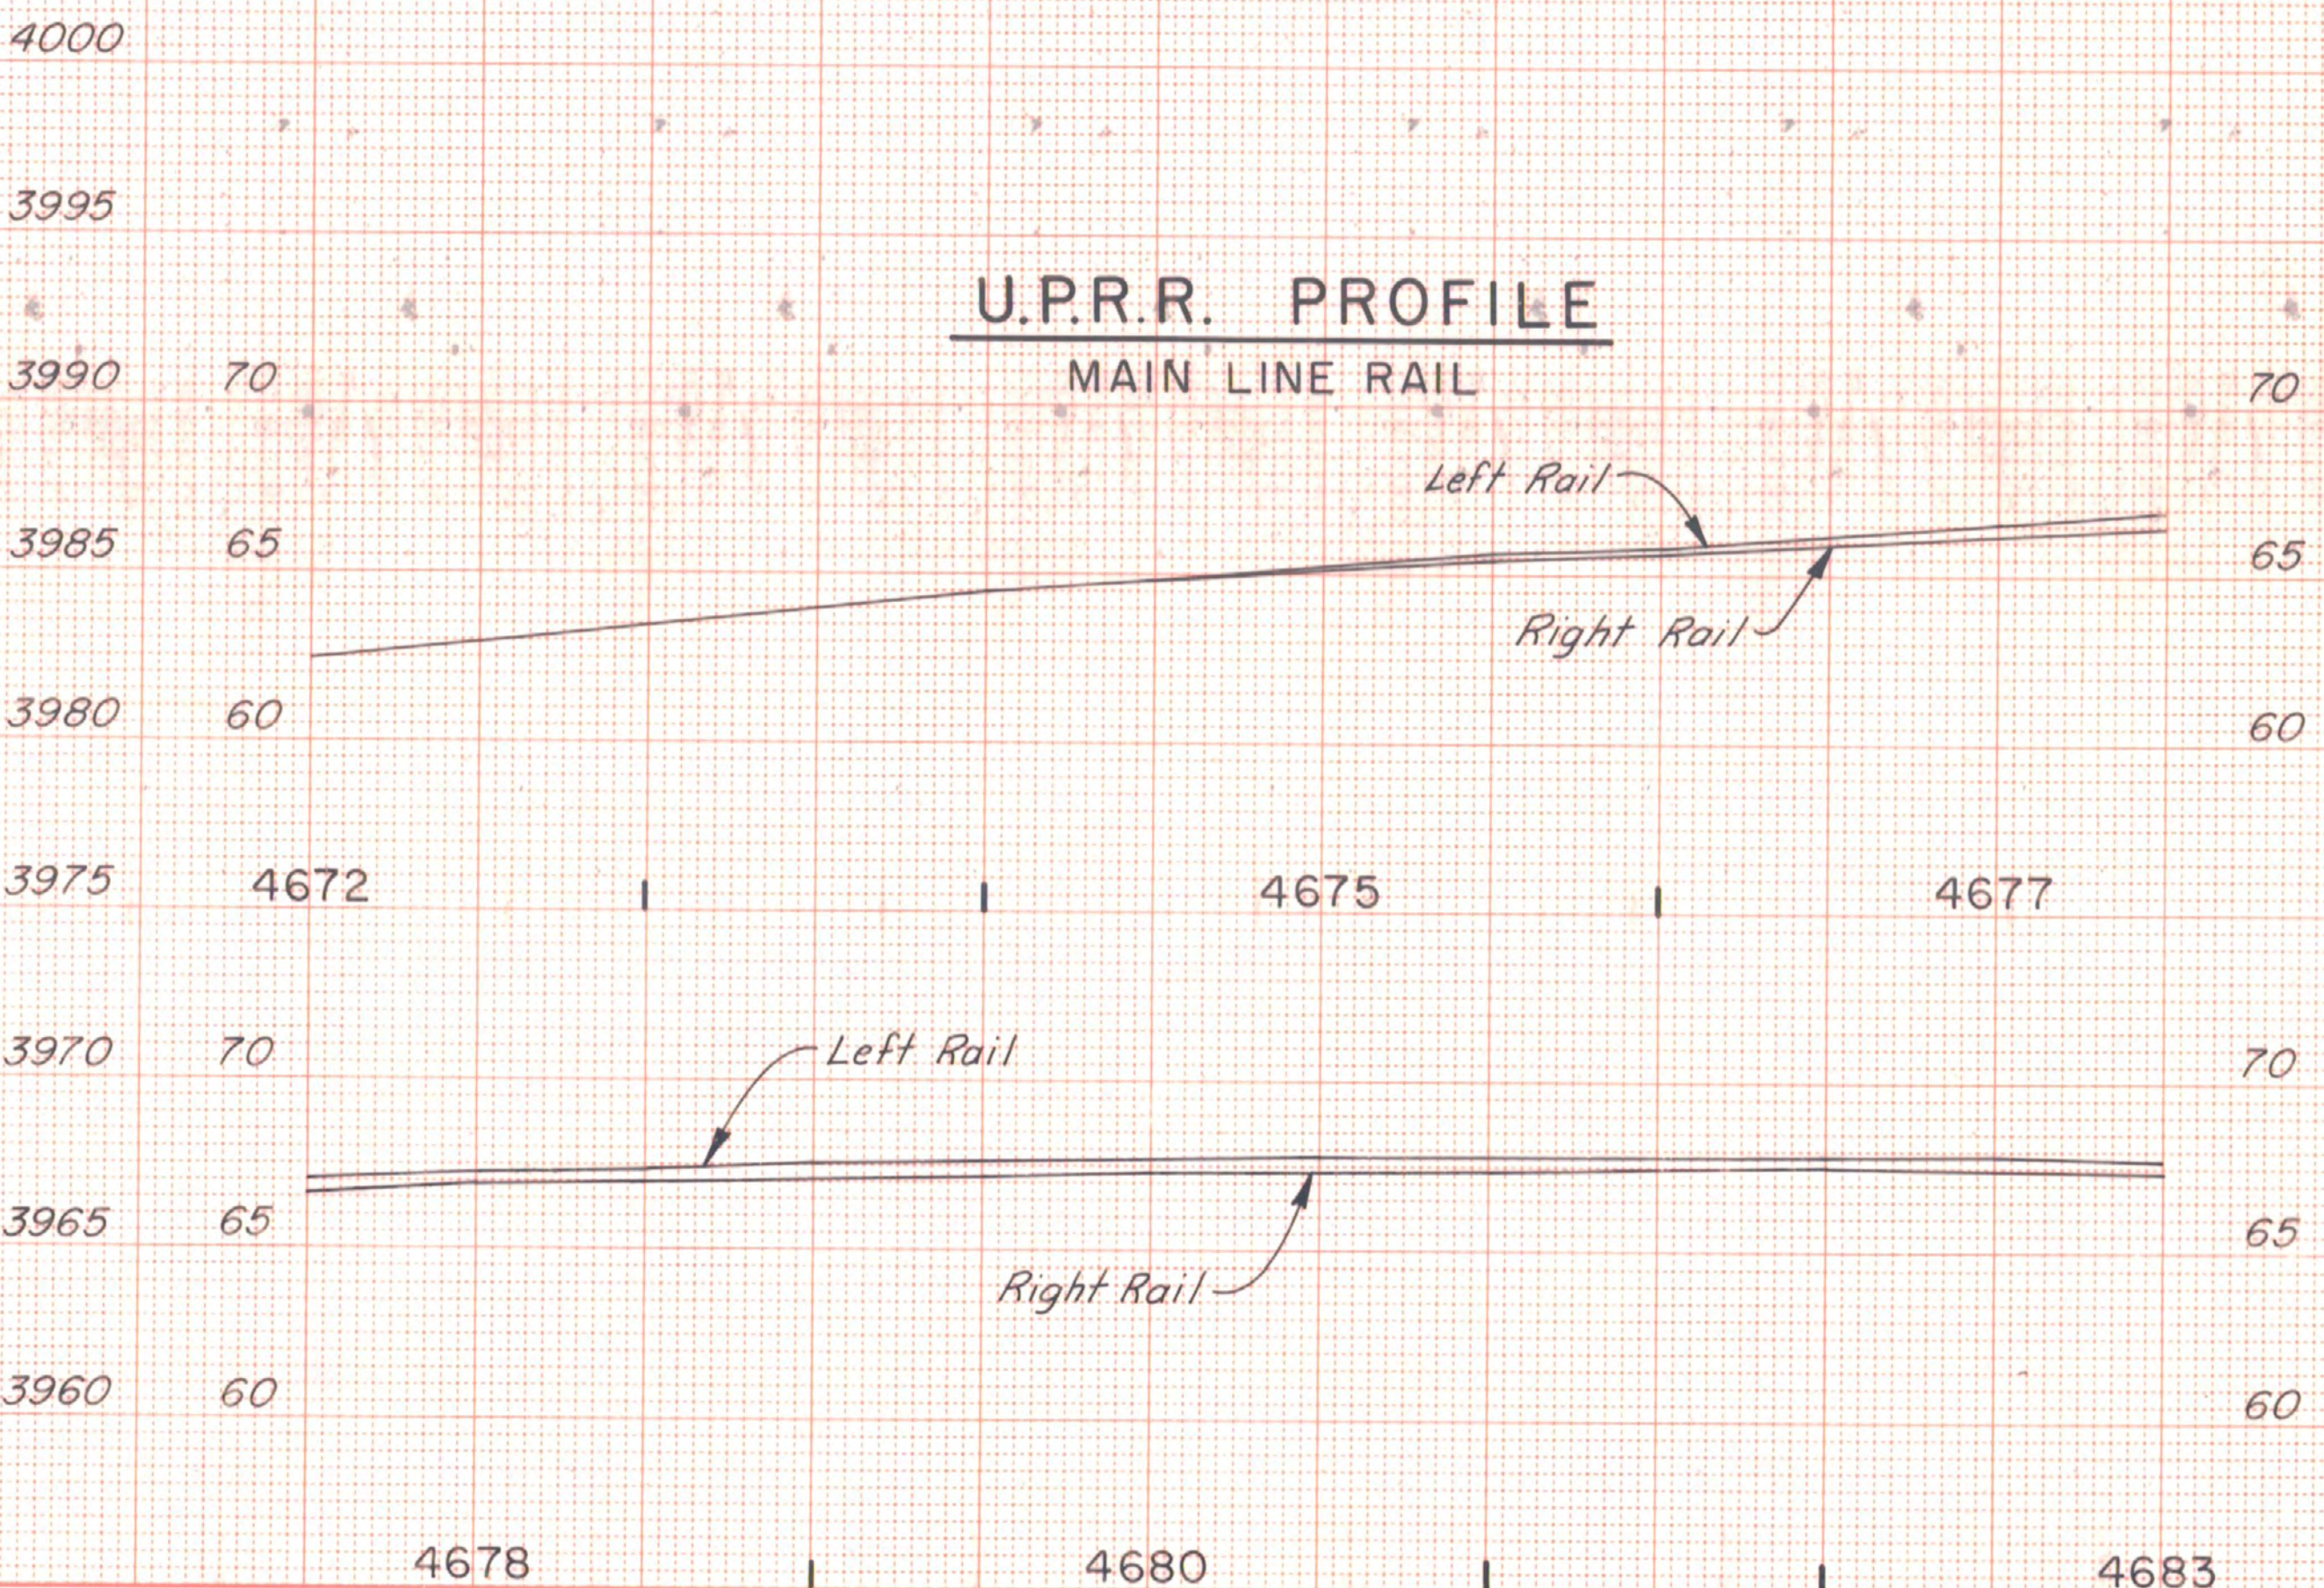

U.P.R.R. PROFILE
MAIN LINE RAIL