STATE OF OREGON }
County of Marion } ss.

I, W. C. Williams, being duly sworn, state that I am the chief engineer for the OREGON STATE HIGHWAY COMMISSION, hereinafter designated the "applicant", that the survey of the right of way of the Baker-Homestead Highway, from Richland to Copperfield, a distance of 27.5 miles, was made by the Idaho Power Company, commencing in January, 1956, and ending in March, 1958, and that a portion of such survey is accurately represented on this map.

OREGON STATE HIGHWAY COMMISSION, Applicant

By W. C. Williams
W. C. Williams, Chief Engineer

Sworn and subscribed to before me this 26th day of May, 1958.

Notary Public for Oregon

My Commission expires: February 14, 1959.

I, H. B. Olaisyer, do hereby certify that I am the secretary of the OREGON STATE HIGHWAY COMMISSION, hereinafter designated the "applicant"; that W. C. Williams, who subscribed the foregoing Affidavit, is the chief engineer for the applicant; that the survey of the right of way of the Baker-Homestead Highway, as accurately represented on this map, was made by the Idaho Power Company for their replacement of the State highway; that such survey, a portion of which is shown on this map, was adopted by the applicant on the 8th day of May, 1958, as the approximate final location of the right of way from Richland to Copperfield, a distance of 27.5 miles; and that the map has been prepared to be filed for the approval of the Secretary of the Interior, in order that the applicant may obtain the benefits of the Federal Aid Highway Act of November 9, 1921 (42 Stat. 216; 23 U.S.C. Sec. 10).

OREGON STATE HIGHWAY COMMISSION, Applicant

By H. B. Olaisyer
H. B. Olaisyer, Secretary

CERTIFICATE

I hereby certify that the following described lands are, as of this date, unpatented Federal Lands

T. 8 S., R. 46 E., W.M. Sec. 29 - E½NE¼, SW¼NE¼, W½SE¼, S½SW¼, NW¼SW¼
Sec. 30 SE¼SE¼
Sec. 31 E½NE¼, E½SE¼
Sec. 32 E½NE¼, SW¼NE¼, NW¼
T. 9 S., R. 46 E., W.M. Sec. 6 Lot 1, SE¼NE¼, SE¼
Sec. 7 NE¼, SE¼
Sec. 18 NE¼, NE¼SE¼

Signed at Portland, Oregon this _____ day of _____, 1958

_____
Manager

File No. 27714

OREGON STATE HIGHWAY DEPARTMENT
Filing Map For
RIGHT OF WAY AND MATERIAL SOURCE
From
U S GOVERNMENT
RICHLAND - HALFWAY SECTION
BAKER-HOMESTEAD HIGHWAY
BAKER COUNTY
Scale: 1" = 800' May, 1958
DRG. NO. 10C-31-8

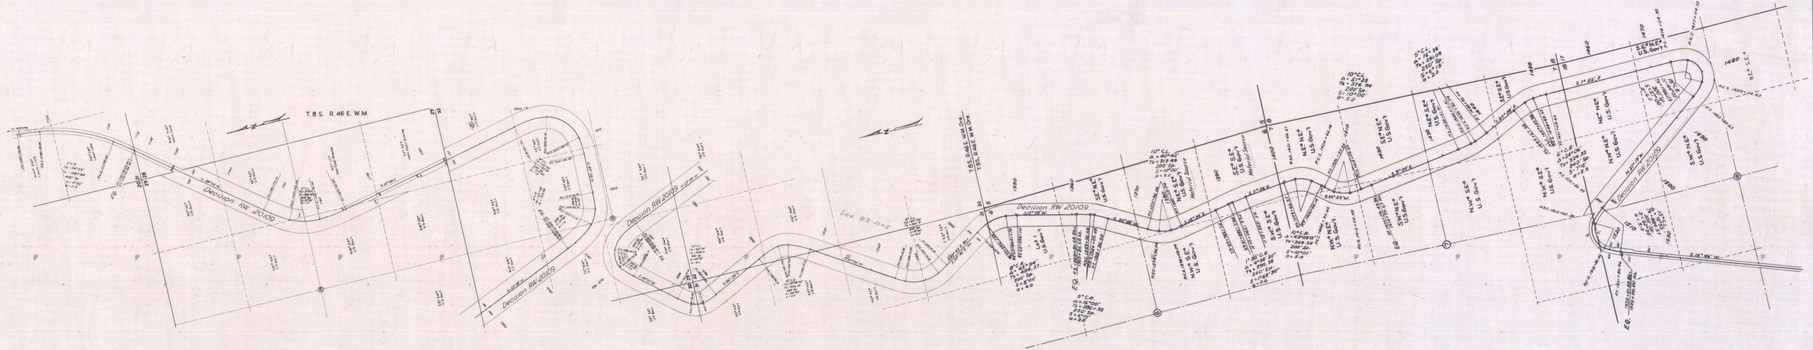
T. 8 S. R. 46 E. W.M.
Decision RW 20109
See 88-Sheet
Decision RW 20109
Decision RW 20109
Decision RW 20109