OREGON STATE HIGHWAY DEPARTMENT
RECONSTRUCTION H.P. 2-103-362
PLEASANT VALLEY-DURKEE SECTION
OLD OREGON TRAIL
BAKER COUNTY

Dwg. No. 1823-16

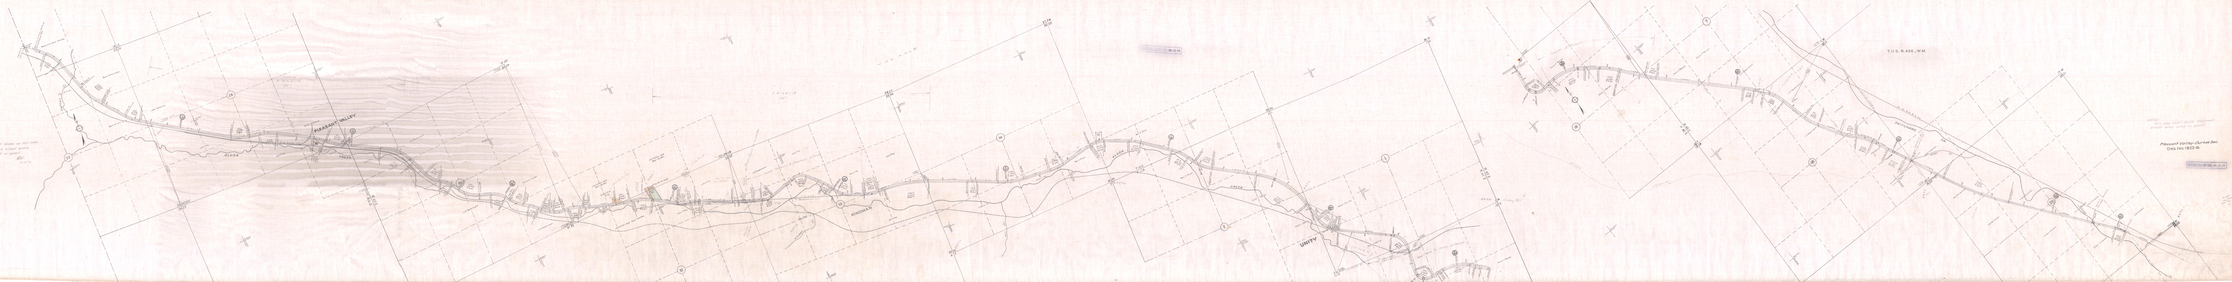

Pleasant Valley-Durkee Sec.
Dwg. No. 1823-16