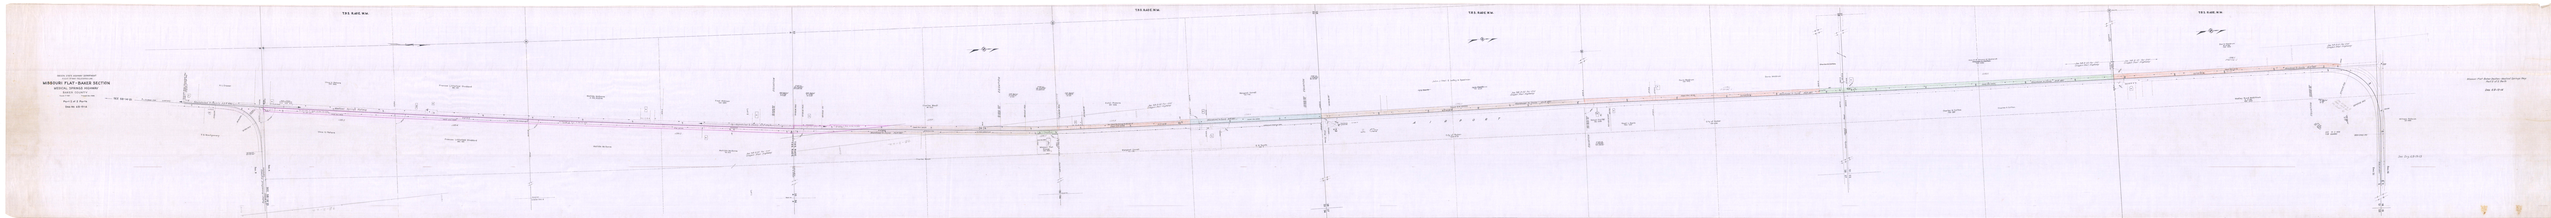

OREGON STATE HIGHWAY DEPARTMENT
RIGHT OF WAY - RELOCATED LINE

# MISSOURI FLAT - BAKER SECTION

MEDICAL SPRINGS HIGHWAY
BAKER COUNTY
Scale 1"=100'    Traced Mar 1946

Part 2 of 2 Parts

Drg No. 6B-19-14

SEE 5B-14-21
T.9 S. R.40 E. W.M.
T.8 S. R.40 E. W.M.
T.8 S. R.40 E. W.M.
T.8 S. R.40E. W.M.
H. L. Crover
Uma U. Peters
Frances Littlefield Stoddard 86-95
Matilda McEnroe
Fred Widman 150-590
Lot 2
Lot 1
EQUATION
Charles Wendt
Estel Powers 83-593
See 9B-3-22 For Old Oregon Trail Highway
Margaret Correll 53-116
John J. Steil & LeRoy A. Spellman
Doris Meldrum 124-553
Abandoned to County A & R 496
Medical Springs Highway
Abandoned to County A & R 587
Deed RW-10032
A I R P O R T
T. G. Montgomery
Uma U. Peters
Frances Littlefield Stoddard 86-95
Matilda McEnroe
Matilda McEnroe 74-135
T.8 S. R.40 E.
T.9 S. R.40 E.
Sec. 4
Sec. 9
Baker Homestead Highway
SEE 5B-14-21
Missouri Flat Grange 104-633
Margaret Correll 53-116
E. H. Smith
City of Baker 123-476
School Dist. 80
Virgil L. Davis
City of Baker 123-456
Charles Wendt
Doris Meldrum
Charles H. Colton
Amo H. & Emma M. Badraick
Charles H. Colton 135-283
Parcel 1
Parcel 2
See 9B-3-21 For Old Oregon Trail Highway
Medley Bond McKittrick
Charles H. Colton 135-281
Charles H. Colton
William Patterson
See 18-2-1858 For Quarry
See Drg. 6B-19-13
Sec. 21
Sec. 16
Missouri Flat-Baker Section-Medical Springs Hwy.
Part 2 of 2 Parts
Dwg. 6B-19-14