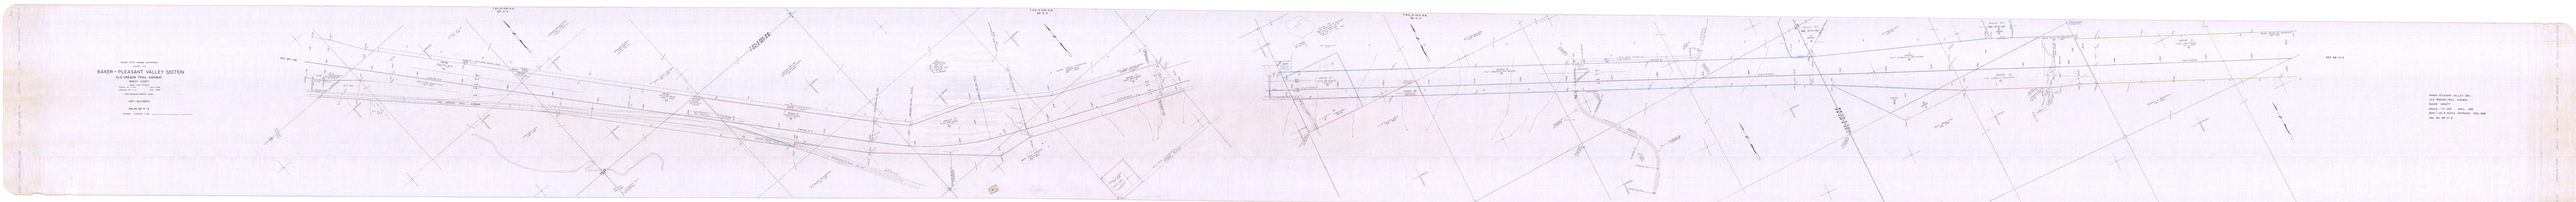

OREGON STATE HIGHWAY DEPARTMENT

Located Line

BAKER – PLEASANT VALLEY SECTION

OLD OREGON TRAIL HIGHWAY

BAKER COUNTY

Scale: 1 inch = 100 feet
Traced by J.L.H April, 1958
Retraced by L.J. Feb., 1968

GRID BEARINGS-NORTH ZONE

PART 1 OF 3 PARTS

DRG. NO. 8B-9-4

ACCESS CONTROL LINE

T.9S., R.40E.W.M.
8B-9-4
SEE 8B-1-26
T.9S., R.40E.W.M.
T.10S., R.40E.W.M.
OLD OREGON TRAIL HIGHWAY
S 42°02'10" E
T.10S., R.40E.W.M.
8B-9-4
Idaho Power Company Easement
S 61°19'20" E
28045
29170
28046
Final Judgment RW 20761
T.10S., R.40E.W.M.
8B-9-4
28047
Final Judgment RW 20229
Gravel Pit
SEE IR-5-1151
T.10S., R.40E.W.M.
T.10S., R.41E.W.M.
28048
Final Judgment RW 21078
Idaho Power Co. Easement
28049
Idaho Power Co. Easement 152-541
SEE 8B-9-5

BAKER-PLEASANT VALLEY SEC.
OLD OREGON TRAIL HIGHWAY
BAKER COUNTY
SCALE: 1"= 100' APRIL, 1958
PART 1 OF 3 PARTS RETRACED FEB., 1968
DRG. NO. 8B-9-4