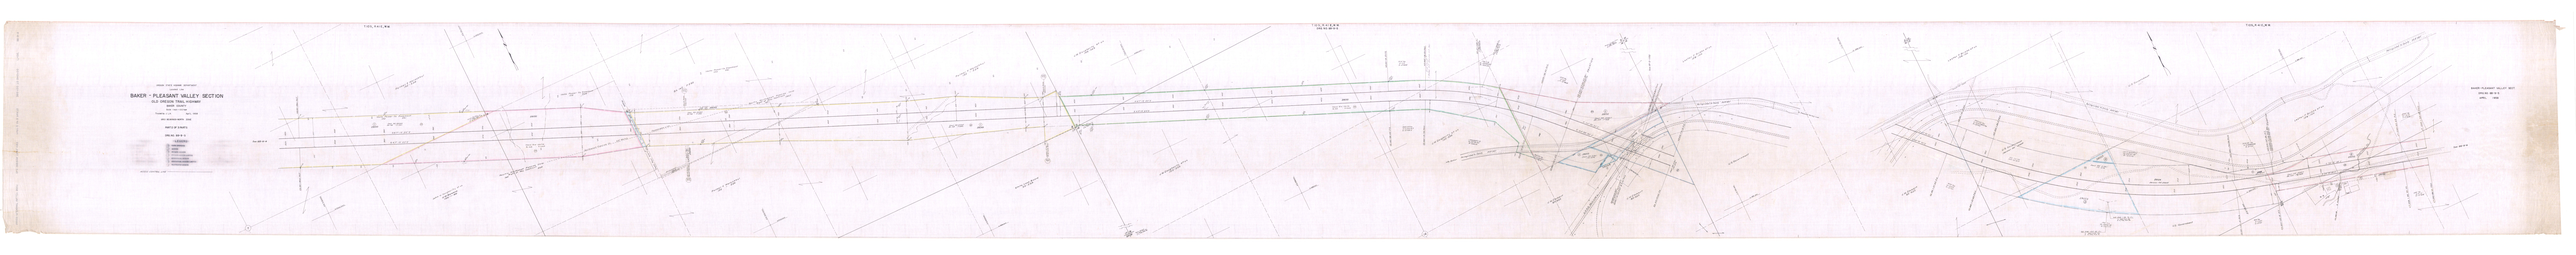

OREGON STATE HIGHWAY DEPARTMENT

Located Line

BAKER - PLEASANT VALLEY SECTION

OLD OREGON TRAIL HIGHWAY

BAKER COUNTY
Scale 1 inch = 100 feet
Traced by J. L.H. April, 1958

GRID BEARINGS-NORTH ZONE

PART 2 OF 3 PARTS

DRG.NO. 8B-9-5

·LEGEND·

FX	FARM CROSSING
A	ACCESS
PA	PRIVATE ACCESS
PAL	PRIVATE ACCESS LIMITED
CA	COMMERCIAL ACCESS
CAL	COMMERCIAL ACCESS LIMITED
RA	RESTRICTED ACCESS

ACCESS CONTROL LINE

T.10S., R.41 E., W.M.
T.10 S., R. 41 E., W.M.
DRG. NO. 8B-9-5
T.10S., R.41 E., W.M.
See 8B-9-4
W.B.351+38.61 P.O.T.
E.B.351+38.61 P.O.T.
Palmer & Werschkul
135 - 524
Idaho Power Co Easement
152 541
Idaho Power Co Easement
152 505
Idaho Power Co Easement
152 541
BK 145 PE 92
Pacific Northwest Pipeline Corp.
Right of Way Contract
164 1507
Pacific Northwest Pipeline Corp.
Right of Way Contract
165 225
Northwest Pipeline Co. 22" Main
Transmission Line
28043
28049
28050
28051
28052
28053
28055
28124
Deed RW 20063
Deed RW 20063
Deed RW 196TA
S67° 15' 20"E
S67° 15' 20"E
John W. Dougherty et ux
& W. Bowers
133 - 65
J.W. Dougherty et ux
146 - 349
J.W. Dougherty et ux
125 - 335
State Land Board
90 - 394
J.W. Emmert
83 - 623
J.W. Emmert
83 - 623
Lester F. Briske et ux
158 - 100
Lester F. Briske et ux
158 - 100
Lester F. Briske et ux
158 - 100
Lester F. Briske et ux
158 - 100
U.S. Government
U.S. Government
U.S. Government
U.S. Government
Decision RW 20643
Relinquished to County AKR 587
Relinquished to County AKR 587
Relinquished to County AKR 587
Relinquished to County AKR 587
Relinquished to County AKR 587
To Pleasant Valley
EQUATION
8 9
17 16
9 10
16 15
17 16
20 21
16
22
1
See 8B-9-6
BAKER-PLEASANT VALLEY SECT.
DRG.NO. 8B-9-5
APRIL 1958