B22 51 0171
B22 51 0172
B22 51 0173

PARTITION PLAT NUMBER P2022-007

Situated in Sections 29 and 32, the Southeast quarter of Section 30, and the East half of Section 31 of Township 11 South, Range 43 East, and Sections 9, 10, 13, 14 and 24, the South half of Section 3, the South half of Sections 11 and 12, and the Northeast quarter of Section 23, Township 12 South, Range 42 East and Sections 5, 6, 7, 8, 17, 18, 19 and 20, and the South half of Section 9, of Township 12 South, Range 43 East of the Willamette Meridian, Baker County, Oregon

SCALE: 1"=2000'

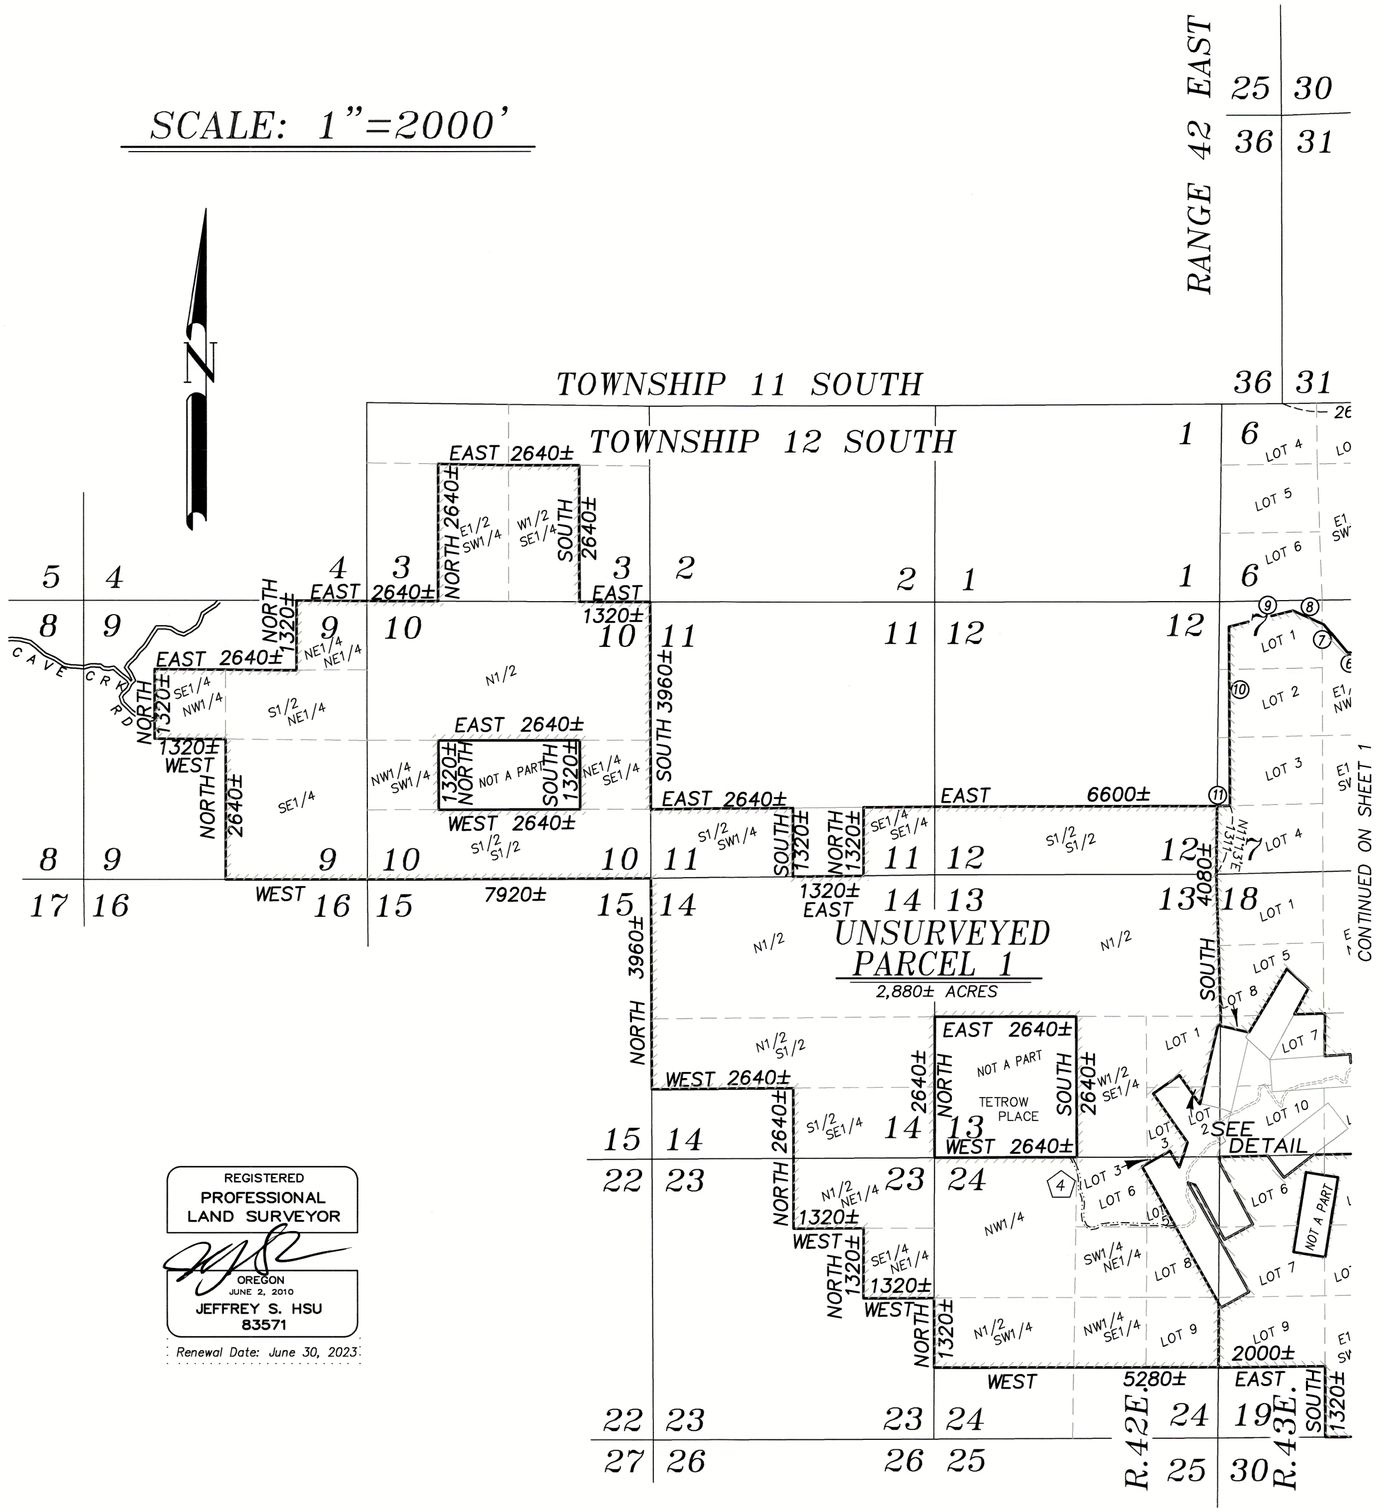

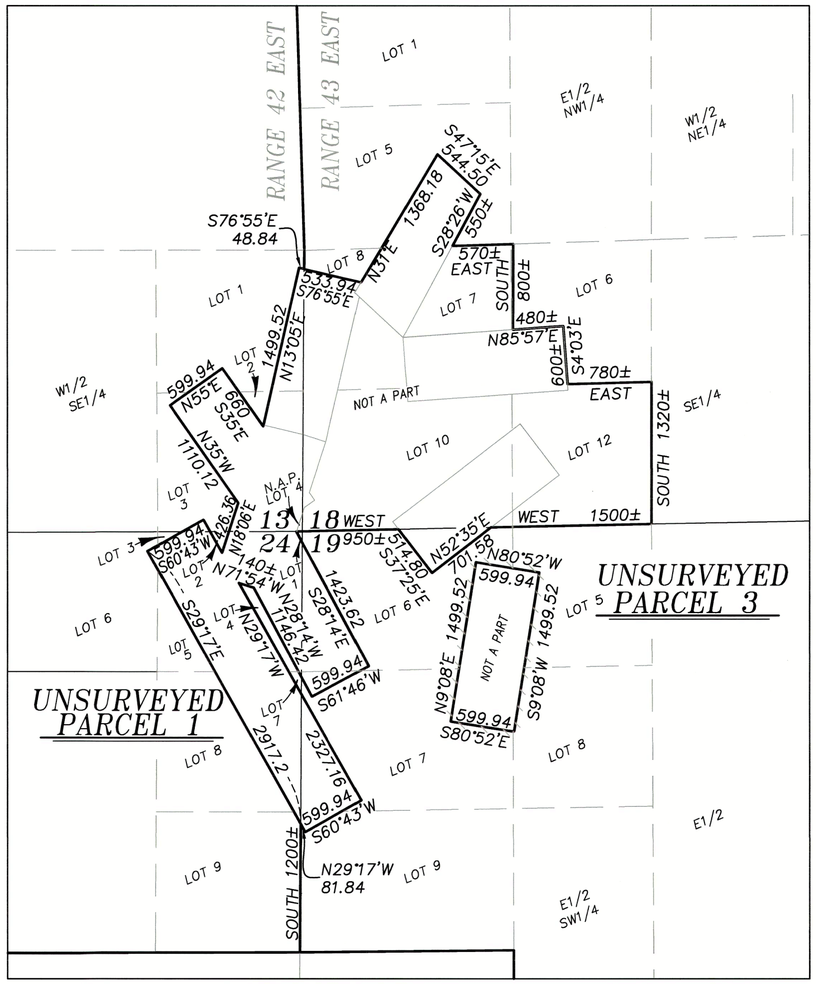

DETAIL SCALE: 1"=1000'

REGISTERED
PROFESSIONAL
LAND SURVEYOR
OREGON
JUNE 2, 2010
JEFFREY S. HSU
83571

Renewal Date: June 30, 2023