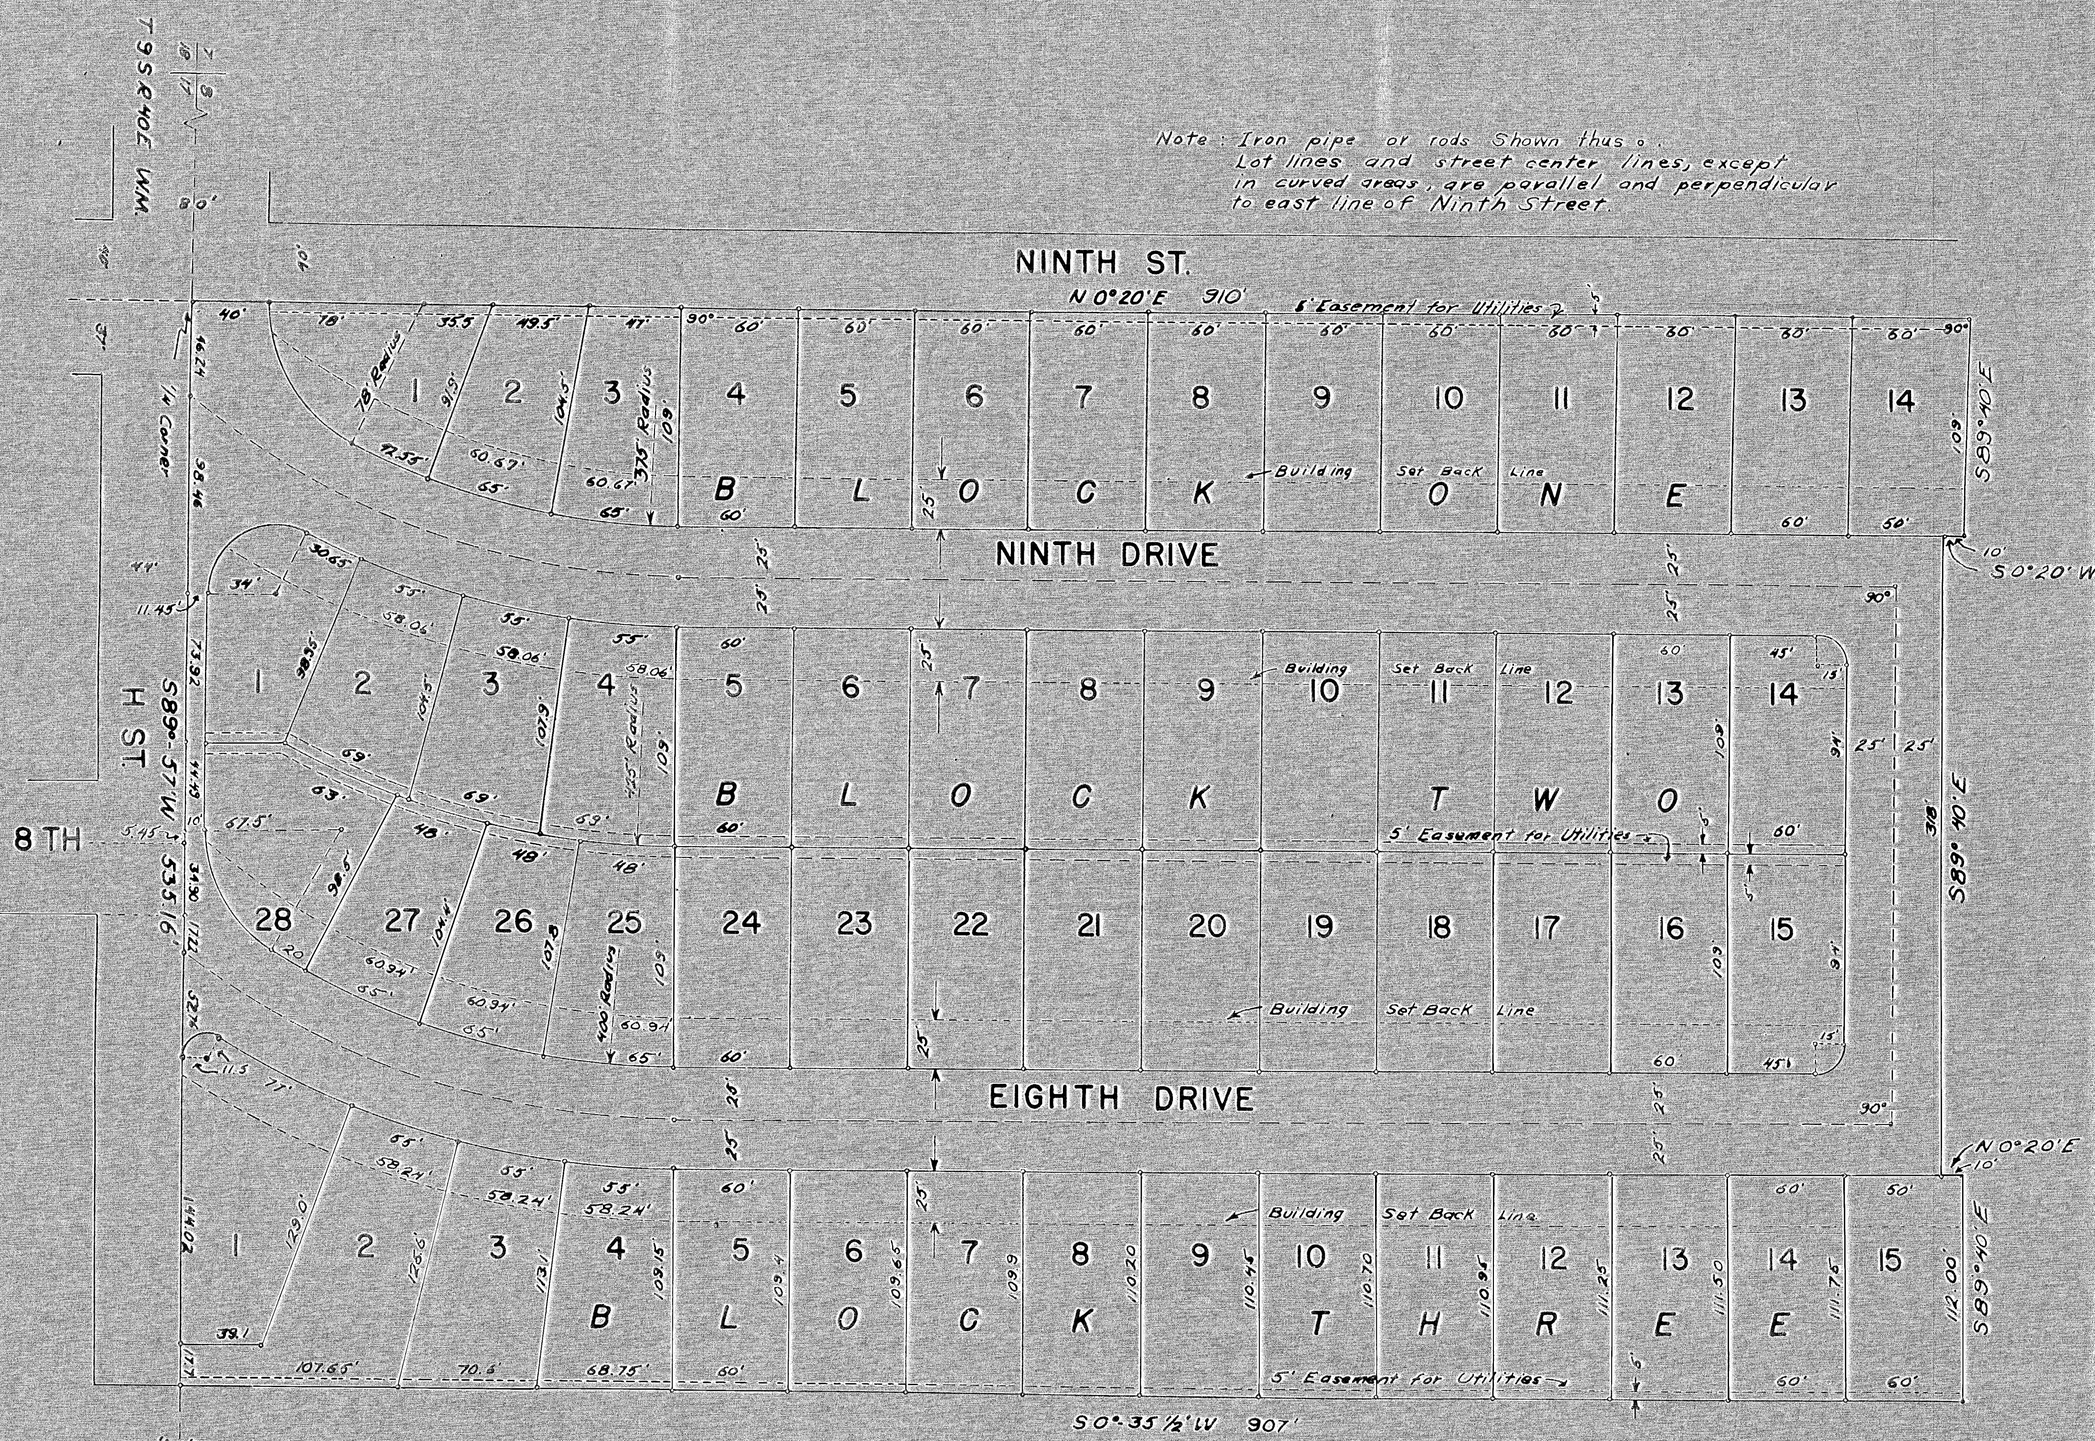

BLUE MOUNTAIN PARK SUBDIVISION NO. 1

CITY OF BAKER, OREGON

LOCATED IN S.W. 1/4 OF S.E. 1/4 OF SEC. 8 TWP. 9S., R.40E. W.M.

SCALE: 1" = 50FT.