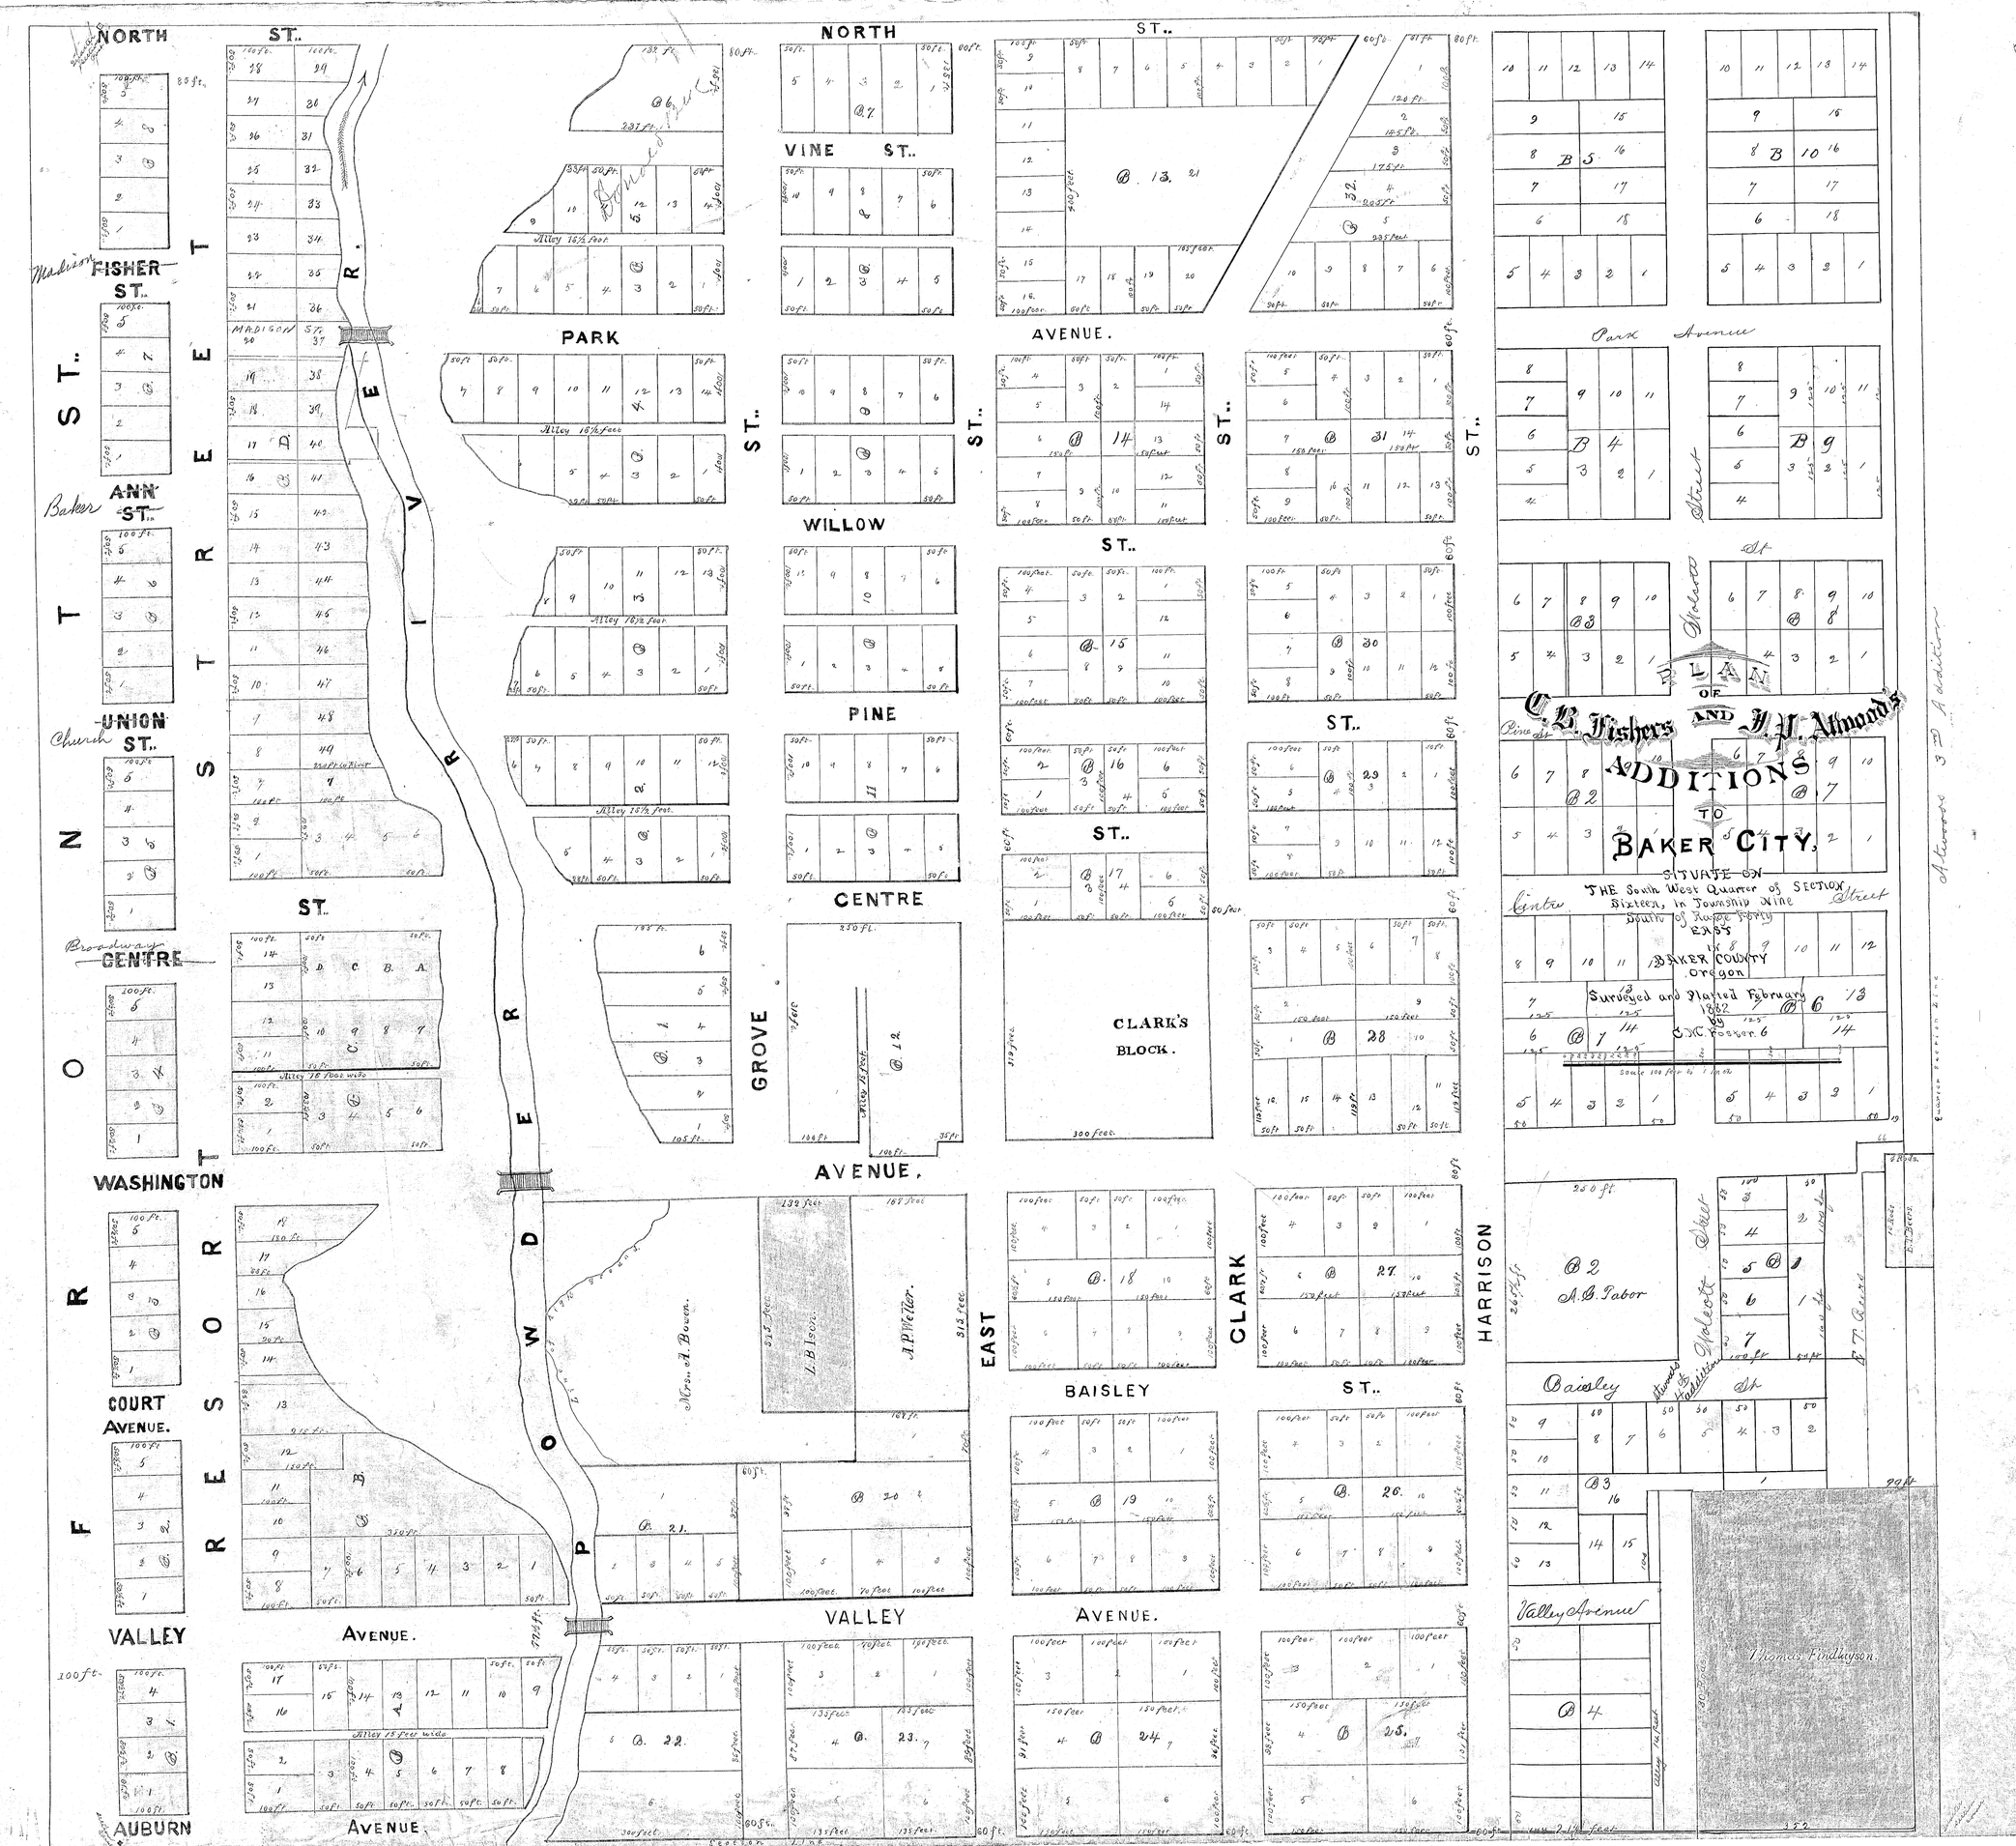

PLAN OF C. B. Fishers AND J. P. Atwood's ADDITIONS TO BAKER CITY,
SITUATE ON THE South West Quarter of SECTION Sixteen, in Township Nine South of Range Forty EAST IN BAKER COUNTY Oregon
Surveyed and Platted February 1882 by C. M. Foster.
NORTH ST.
FISHER ST.
ANN ST.
UNION ST.
CENTRE ST.
WASHINGTON
COURT AVENUE.
VALLEY AVENUE.
AUBURN AVENUE.
FERRO STREET
RESORT
PROWDER
RIVER
PARK AVENUE.
WILLOW ST.
PINE ST.
GROVE AVENUE.
EAST ST.
CLARK ST.
HARRISON ST.
BAISLEY ST.
VALLEY AVENUE.
CLARK'S BLOCK.
Park Avenue
Valley Avenue
Thomas Findlayson
Atwood's 3rd Addition