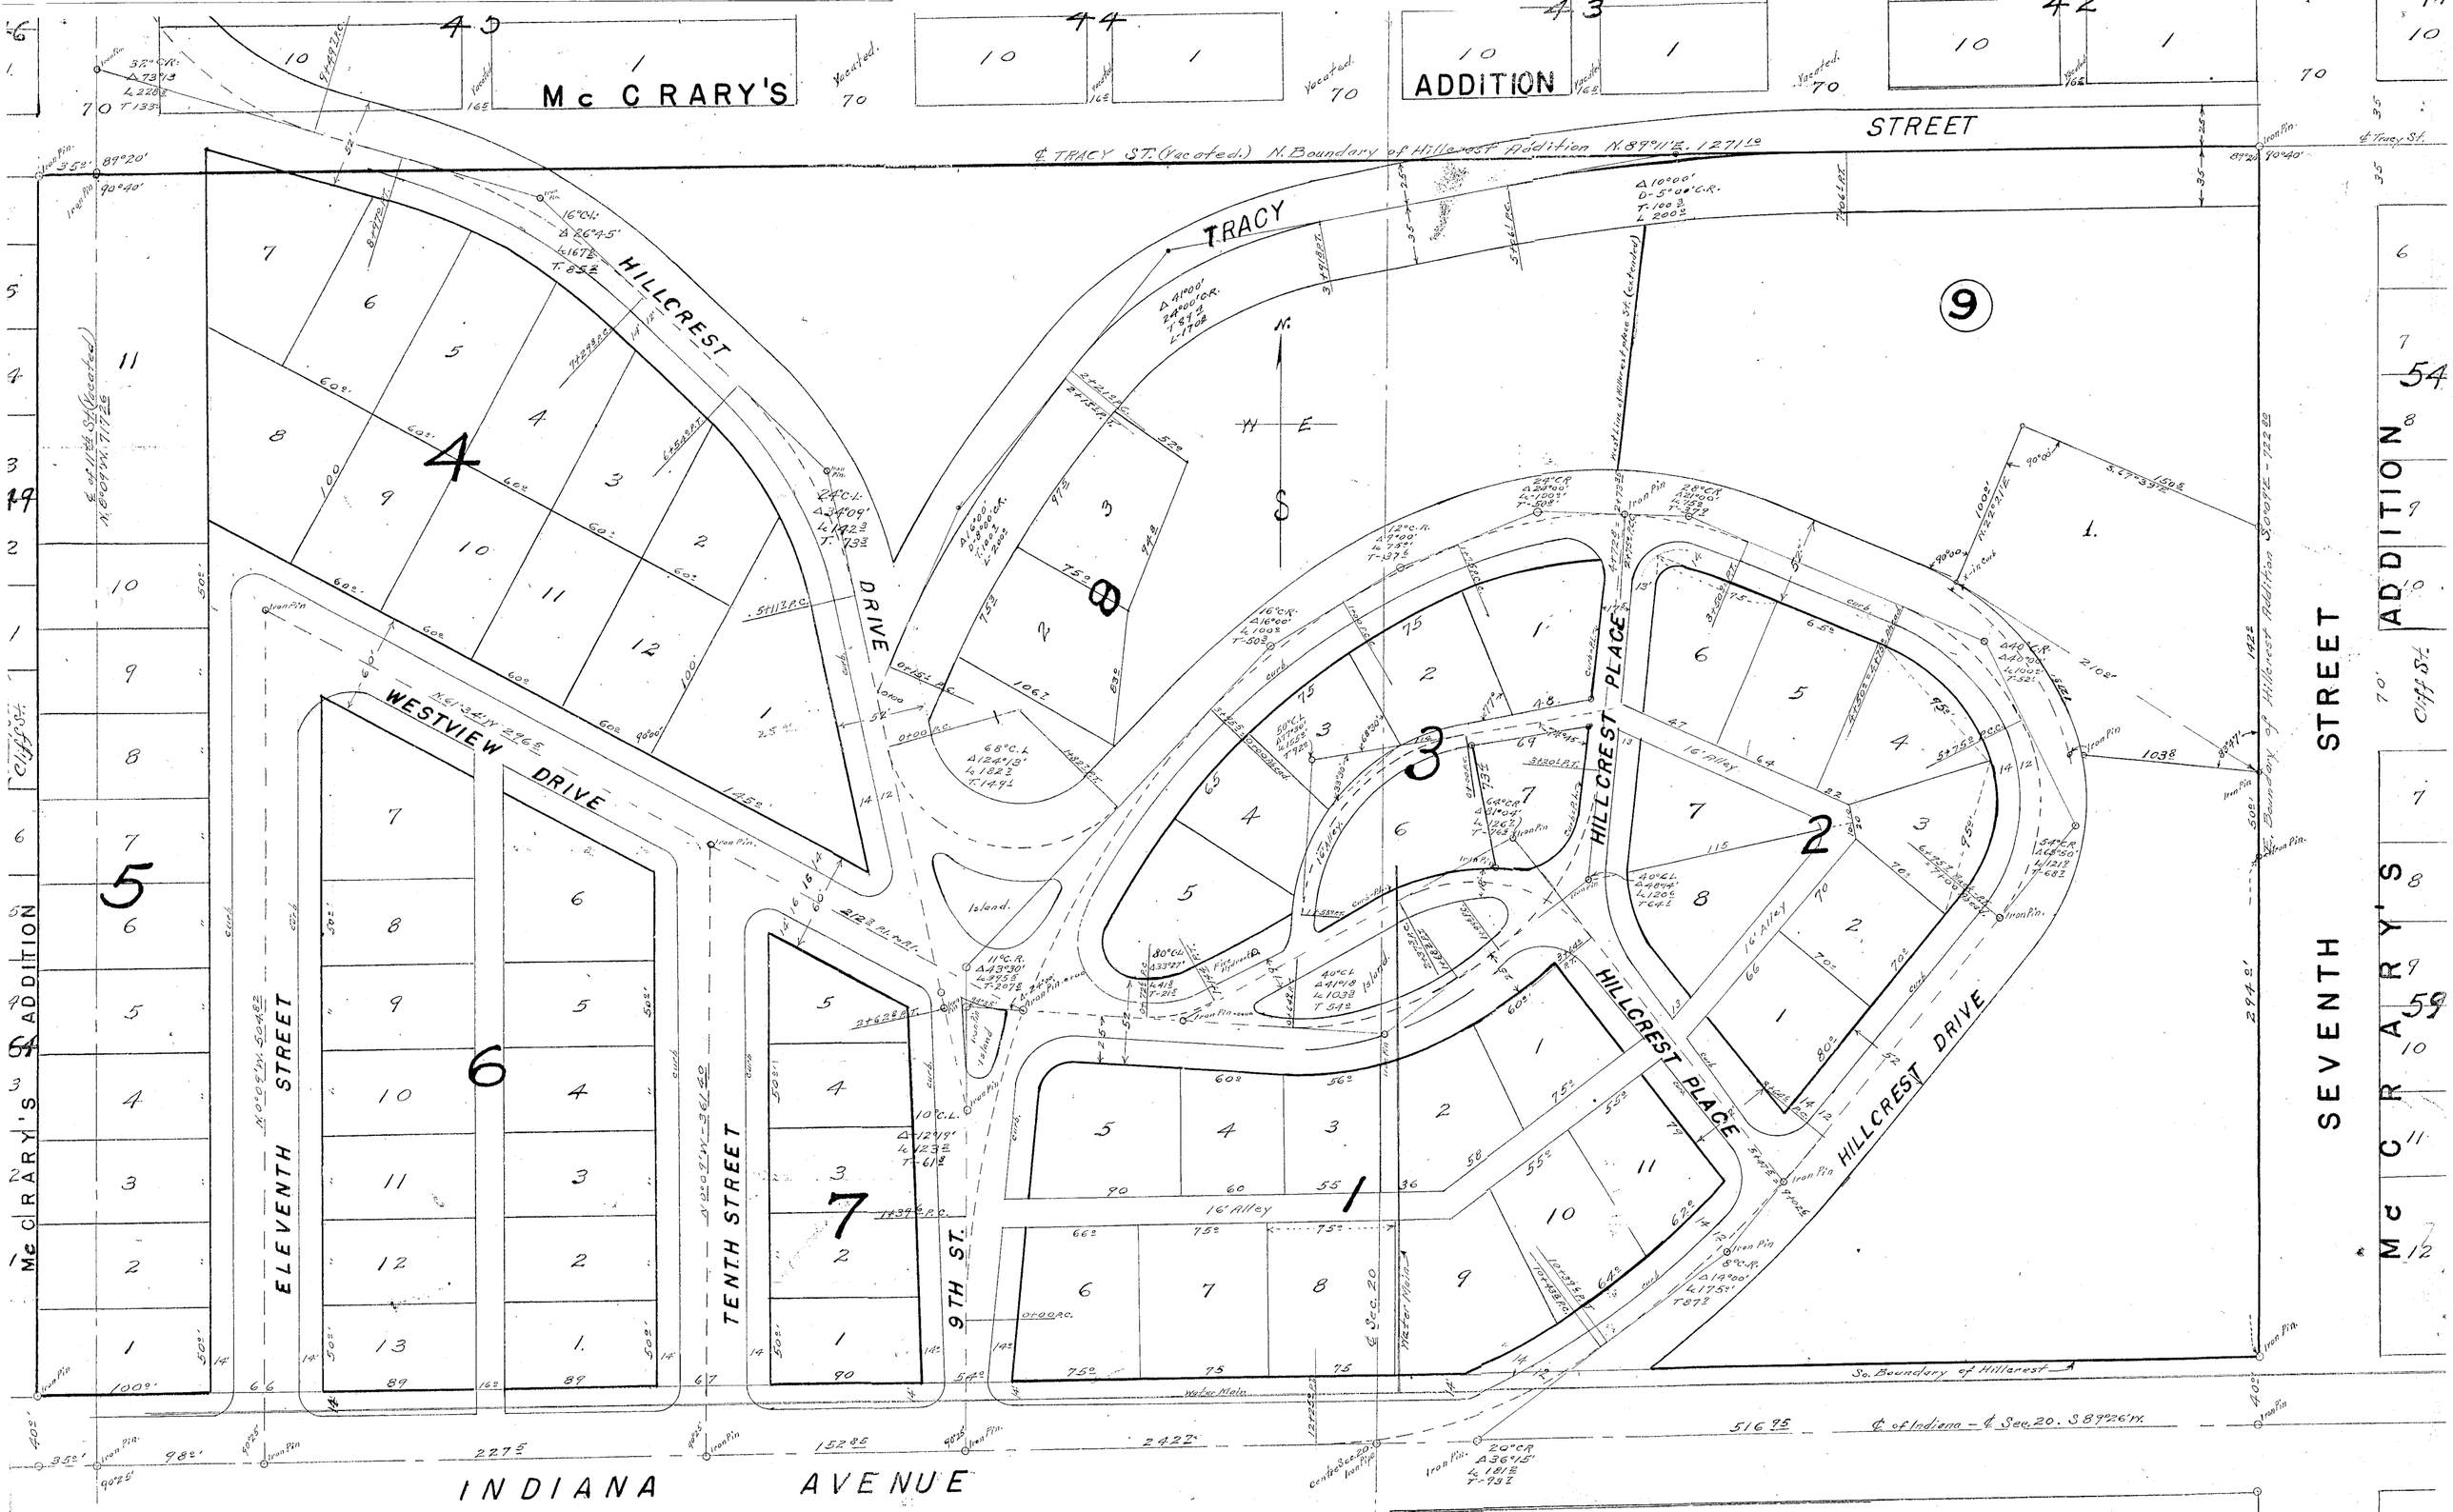

MUNICIPAL GOLF COURSE

PARTIAL SUBDIVISION OF BLOCK 9 SURVEYED AND ADDED - APRIL - 1942 BY - W.E.O. Criger.

"SEE DEED BK 128 - PGES 329-331

REGISTERED PROFESSIONAL ENGINEER 1497 OREGON MAR. 9, 1931

FILED MAY 8 1941 CLERK DEPUTY

14252

HILLCREST ADDITION
CITY OF BAKER OREGON
FORMERLY A PORTION OF McCRARY'S ADDITION
LOCATED IN N 1/2 SEC. 20 T9S., R40 E.W.M.
SCALE:- 1" = 60 FT.