PLAT OF SURVEY

Portion of Sec. 29, T9S, R40E, WM

By L. Myers

Sept., 1974

For G. Gubler

Scale 1" = 100'

REGISTERED PROFESSIONAL LAND SURVEYOR
Leland L. LaMyers
OREGON
JULY 1, 1975
LELAND LEE MYERS
699

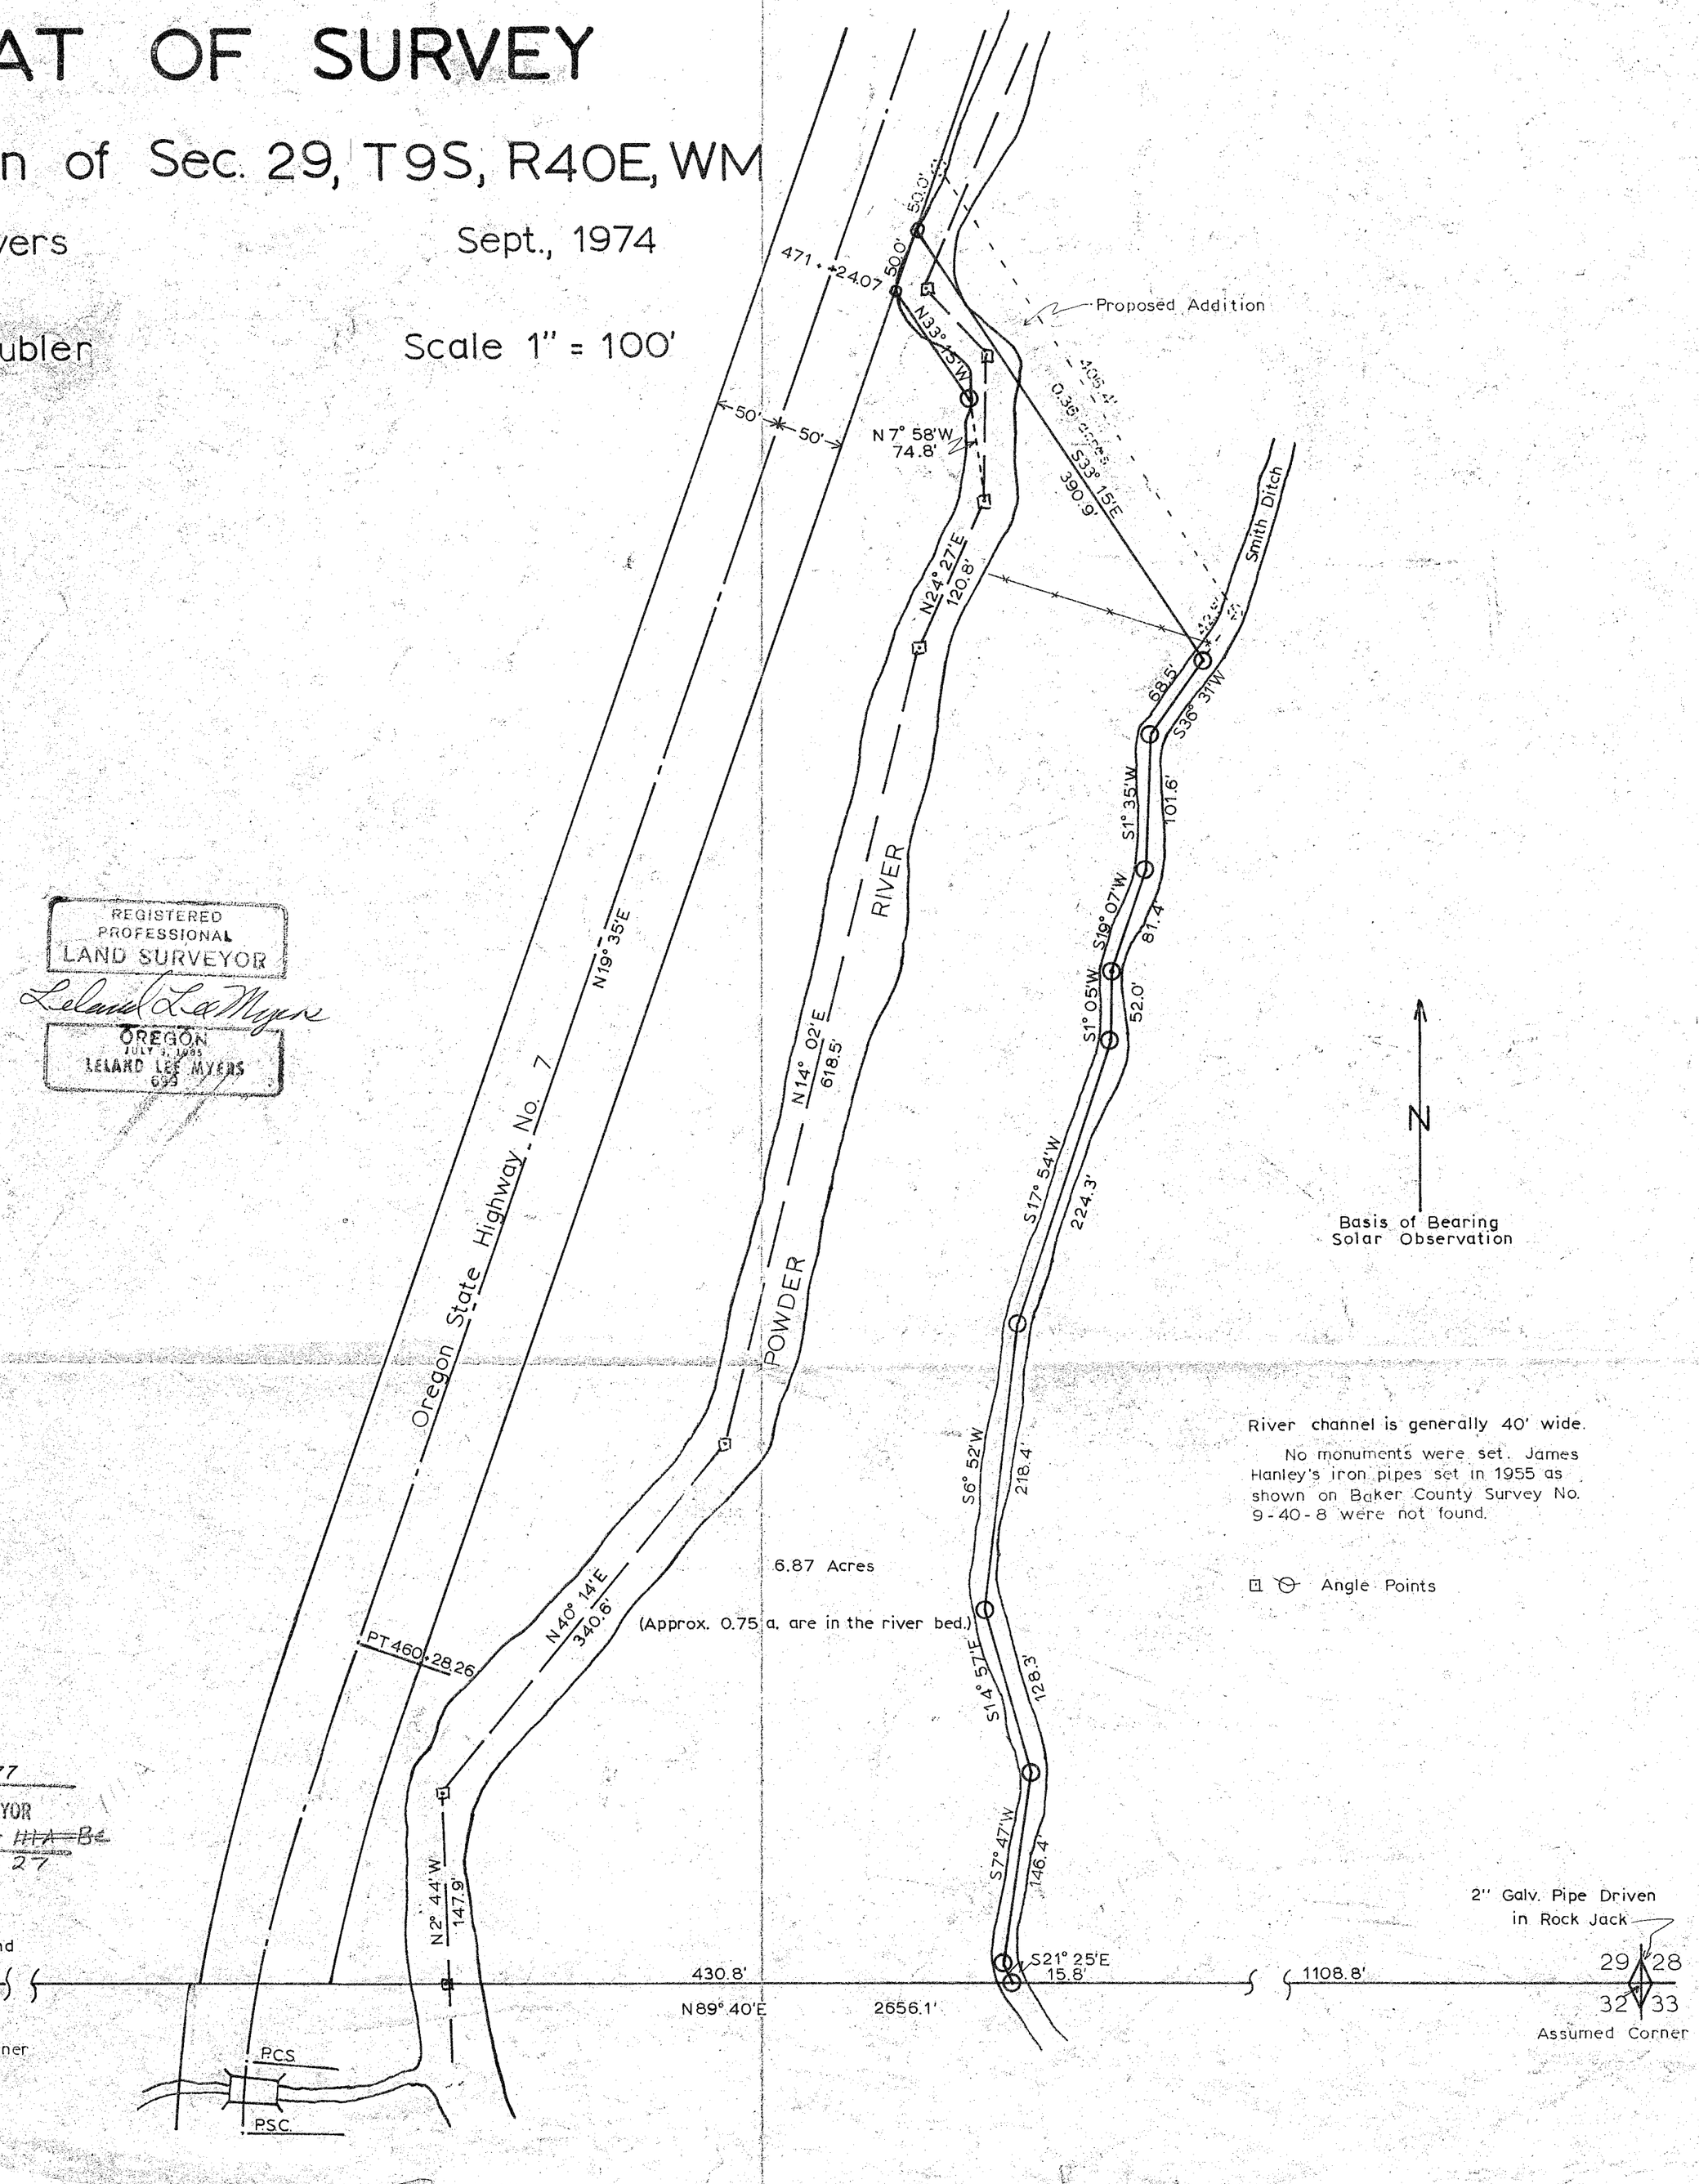

River channel is generally 40' wide.

No monuments were set. James Hanley's iron pipes set in 1955 as shown on Baker County Survey No. 9-40-8 were not found.

Angle Points

FILED Aug. 31, 1977
BAKER COUNTY SURVEYOR
SURVEY NO. 9-40-~~III A B~~ 27