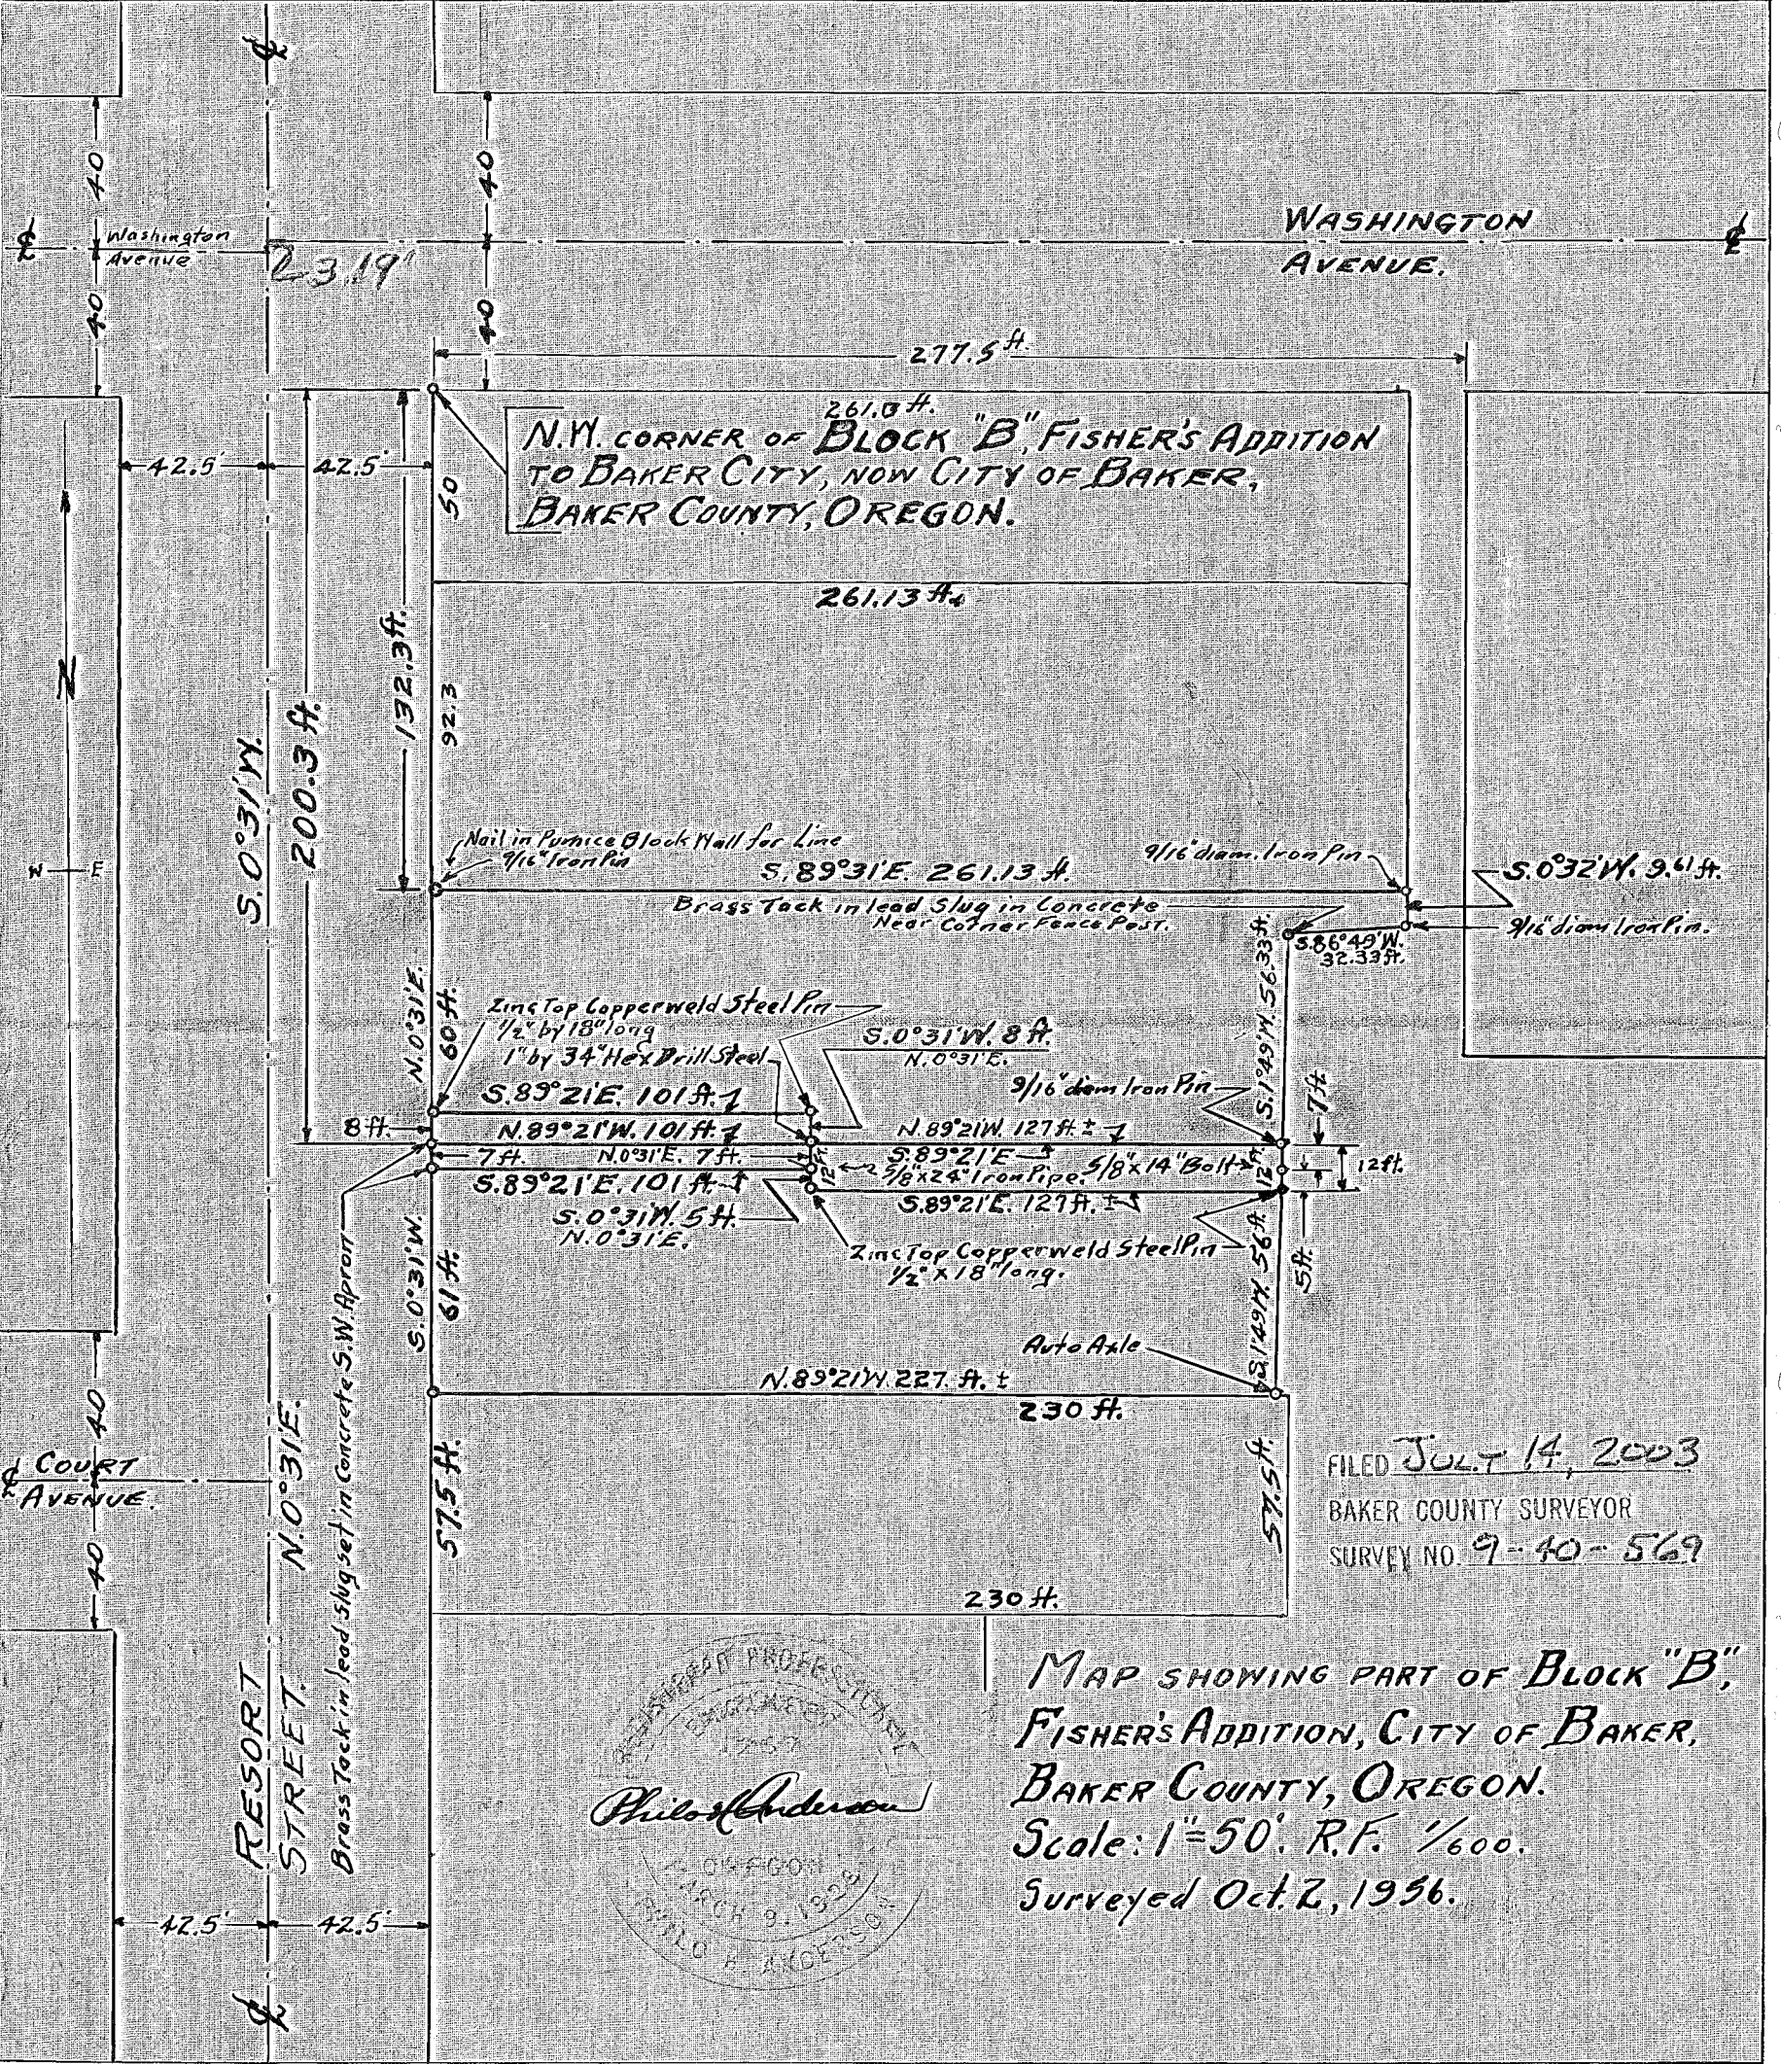

MAP SHOWING PART OF BLOCK "B", FISHER'S ADDITION, CITY OF BAKER, BAKER COUNTY, OREGON.

Scale: 1"=50'. R.F. 1/600.

Surveyed Oct. 2, 1956.