B05 19 0337

REGISTERED
PROFESSIONAL
LAND SURVEYOR
OREGON
JAN. 21, 1988
DANNY K. CUMMINGS
2316

RENEWAL DATE: 12-31-05

0 10 20
SCALE 1" = 10'

I, DANNY K. CUMMINGS, HEREBY CERTIFY THAT THIS IS AN EXACT REPRODUCTION OF THE ORIGINAL.

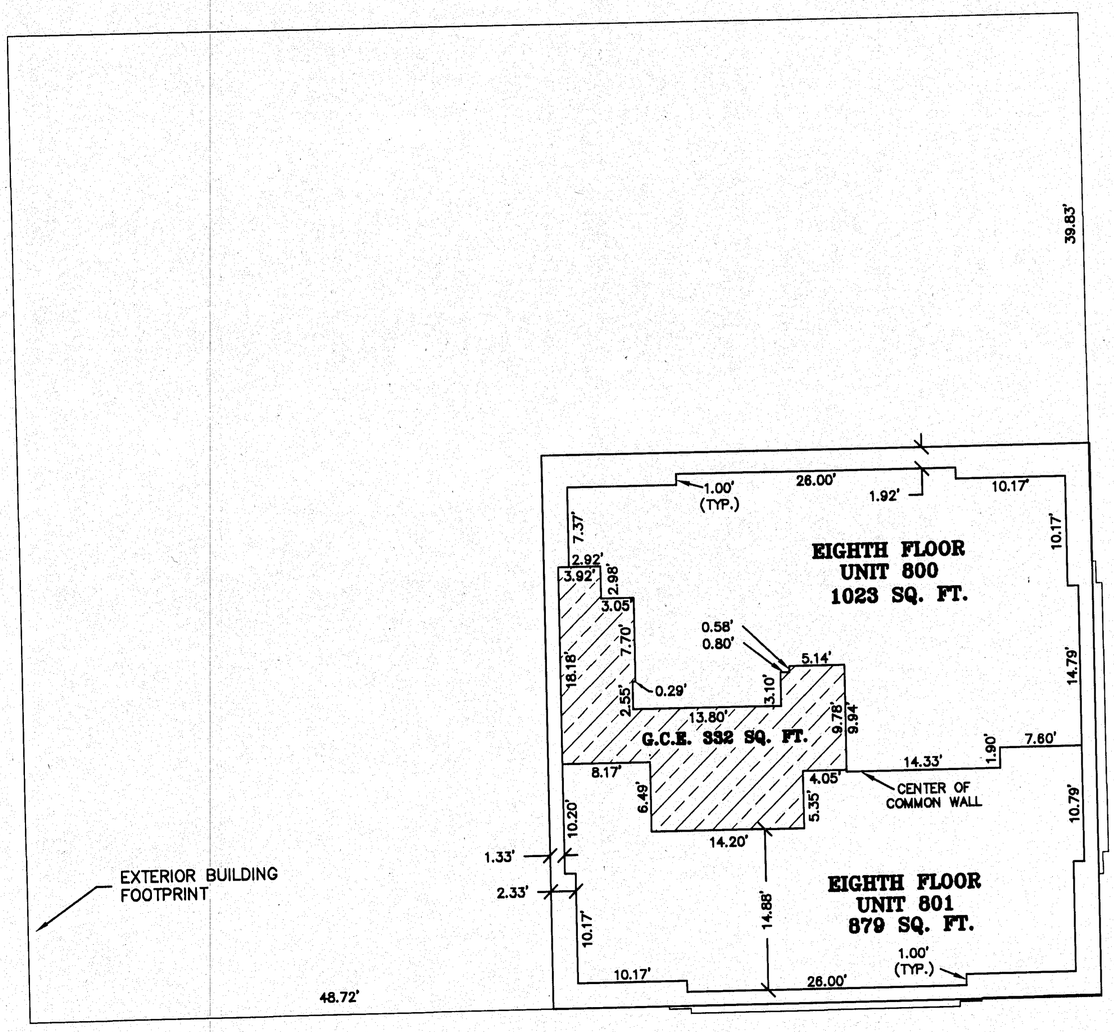

EIGHTH FLOOR

LEGEND

GENERAL COMMON ELEMENT (G.C.E.)

DWG. No. SO-02055\final\8-9.DWG

B05 19 0338

SD2005-004

B05 19 0339

BAKER TOWER CONDOMINIUM

a Replat of Lot 2, a portion of Lots 1 and 3, in Block 1 of the U.S. Townsite of Baker, and Lot 6, and a portion of Lot 7, in Block D, of M.E. Place's Addition, within the SE1/4SE1/4 Section 17, and within the NE1/4NE1/4 Section 20, T9S, R40E, W.M., Baker City, Baker County, Oregon

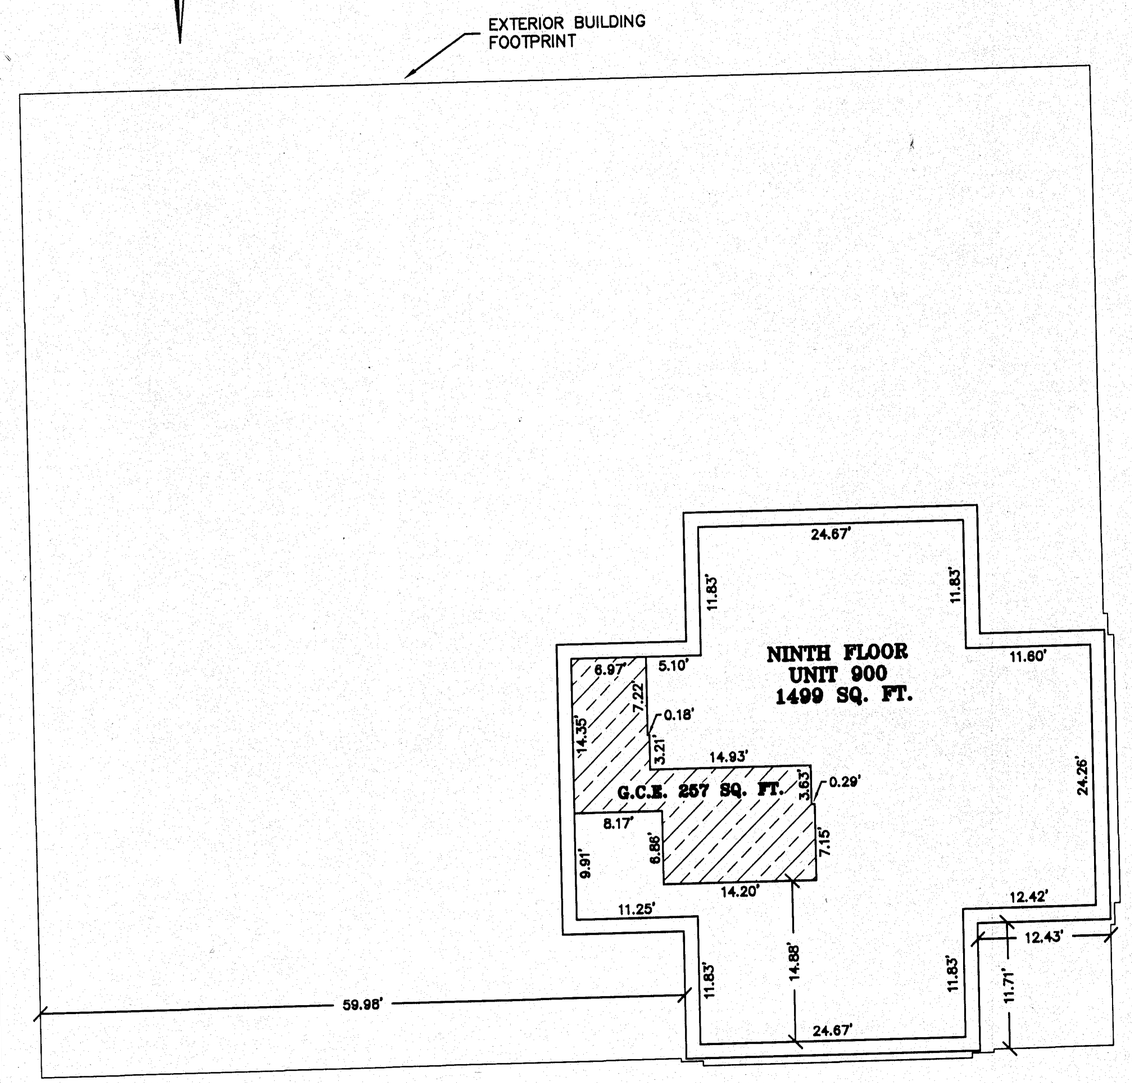

NINTH FLOOR

LEGEND

GENERAL COMMON ELEMENT (G.C.E.)

FILED MAY 12, 2005
BAKER COUNTY SURVEYOR
SURVEY NO. 9-40-604SD

B-12