B09 01 0038 B09 01 0039 B09 01 0040

PARTITION PLAT NO. P2009-001

A PARTITION OF PARCEL 1 OF PARTITION PLAT NO. 2007–018, BAKER COUNTY, OREGON. LOCATED IN THE NORTHEAST ¼ OF SECTION 9, TOWNSHIP 9 SOUTH, RANGE 40 EAST, WILLAMETTE MERIDIAN.

SURVEY FOR

ERNEST E. SMITH
42423 N. CEDAR ROAD
BAKER CITY, OR 97814
(541) 523–2675

SURVEY BY

HANLEY ENGINEERING, INC.
THOMAS J. HANLEY, PLS 1817
P.O. BOX 701
BAKER CITY, OR 97814–0701
(541) 523–3803

SURVEYED THROUGH DECEMBER 08, 2008

LEGEND

- ● SET ⅝" X 30" REBAR WITH YELLOW PLASTIC CAP MARKED "HANLEY ENGR. PLS 1817".
- ◐ SET ⅝" X 30" REBAR WITH ORANGE PLASTIC CAP MARKED "REFERENCE MONUMENT" AS NOTED.
- ⊙ FOUND ⅝" REBAR, NO CAP AS PER SURVEY NO. 9–40–641MP BY LELAND MYERS, FILED OCTOBER 17, 2007.
- ✇ FOUND ⅝" REBAR WITH YELLOW PLASTIC CAP MARKED "HANLEY ENGR PLS 1206" AS PER SURVEY NO. 9–40–322 BY JAMES D. HANLEY, FILED AUGUST 29, 1990.
- ◑ FOUND ⅝" REBAR WITH YELLOW PLASTIC CAP MARKED "PLS 699" AS PER PARTITION PLAT NO. 2007–018, SURVEY NO. 9–40–641MP BY LELAND MYERS, FILED OCTOBER 17, 2007.
- { } RECORD AS PER DEED NO. 74–15–066.
- ( ) RECORD AS PER SURVEY NO. 9–40–322.
- [ ] RECORD AS PER SURVEY NO. 9–40–641MP, SAME AS PARTITION PLAT NO 2007–018.
- × CALCULATED POSITION – NO MONUMENT SET.

I, THOMAS J. HANLEY, HEREBY CERTIFY THAT THIS IS AN EXACT COPY OF THE PLAT AS SUBMITTED TO THE BAKER COUNTY CLERK FOR RECORDING.

THOMAS J. HANLEY

BASIS OF BEARING
BAKER COUNTY SURVEY NO. 9–40–322, LINE OF MONUMENTS IN PUBLIC ROAD BEARS N88°12'41"E, PARALLEL TO SOUTH LINE OF THE NE¼ OF SECTION 9.

SCALE: 1" = 100'

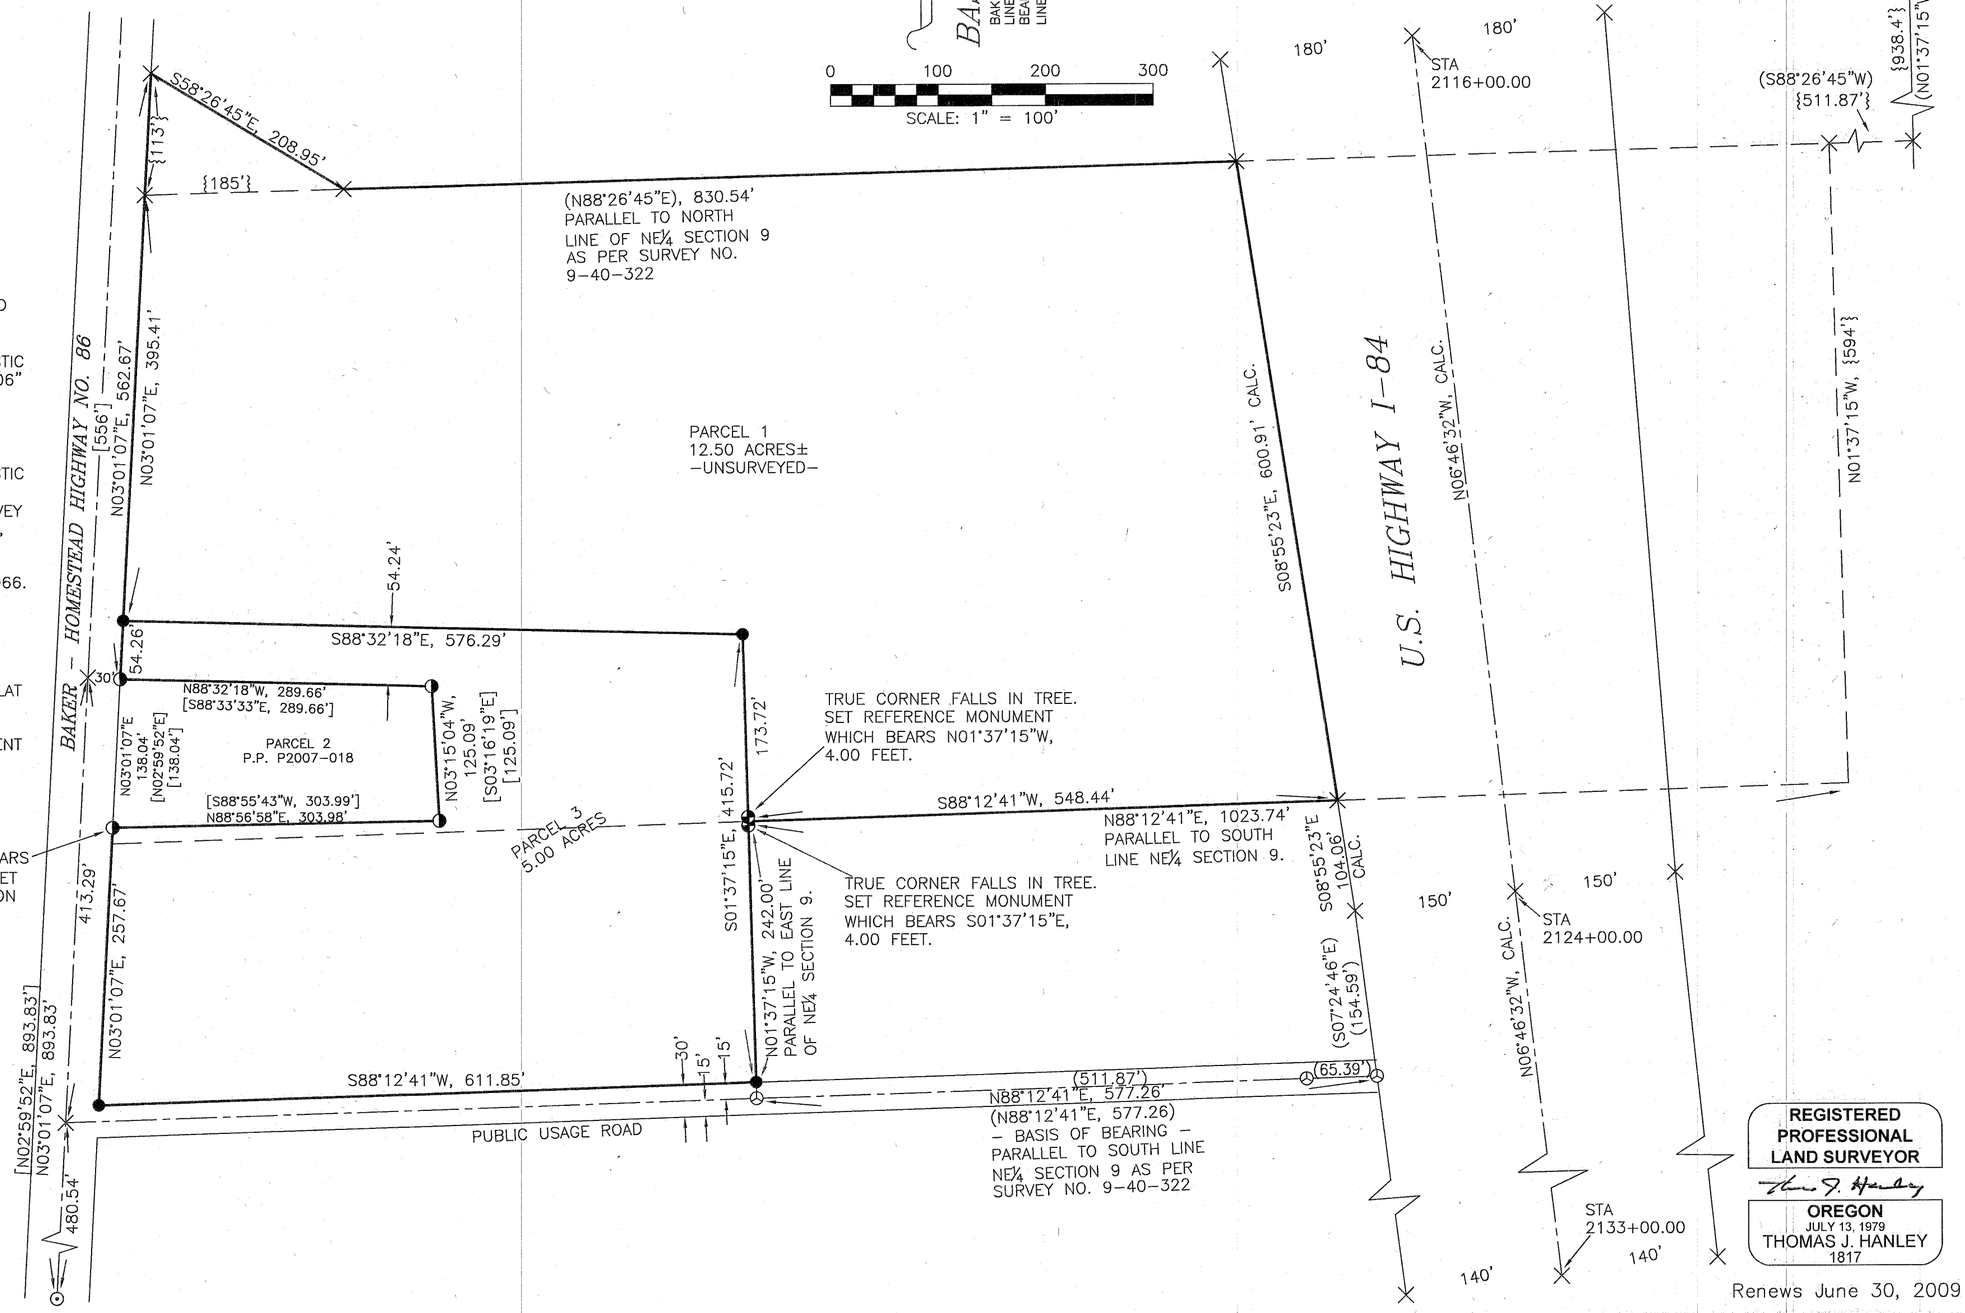

REGISTERED PROFESSIONAL LAND SURVEYOR
OREGON
JULY 13, 1979
THOMAS J. HANLEY
1817
Renews June 30, 2009

FILED Jan. 5, 2009
BAKER COUNTY SURVEYOR
SURVEY NO. 9-40-662 MP