DETAIL
1" = 50'

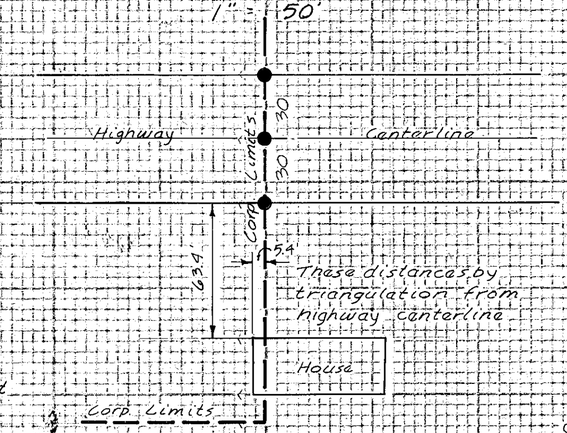

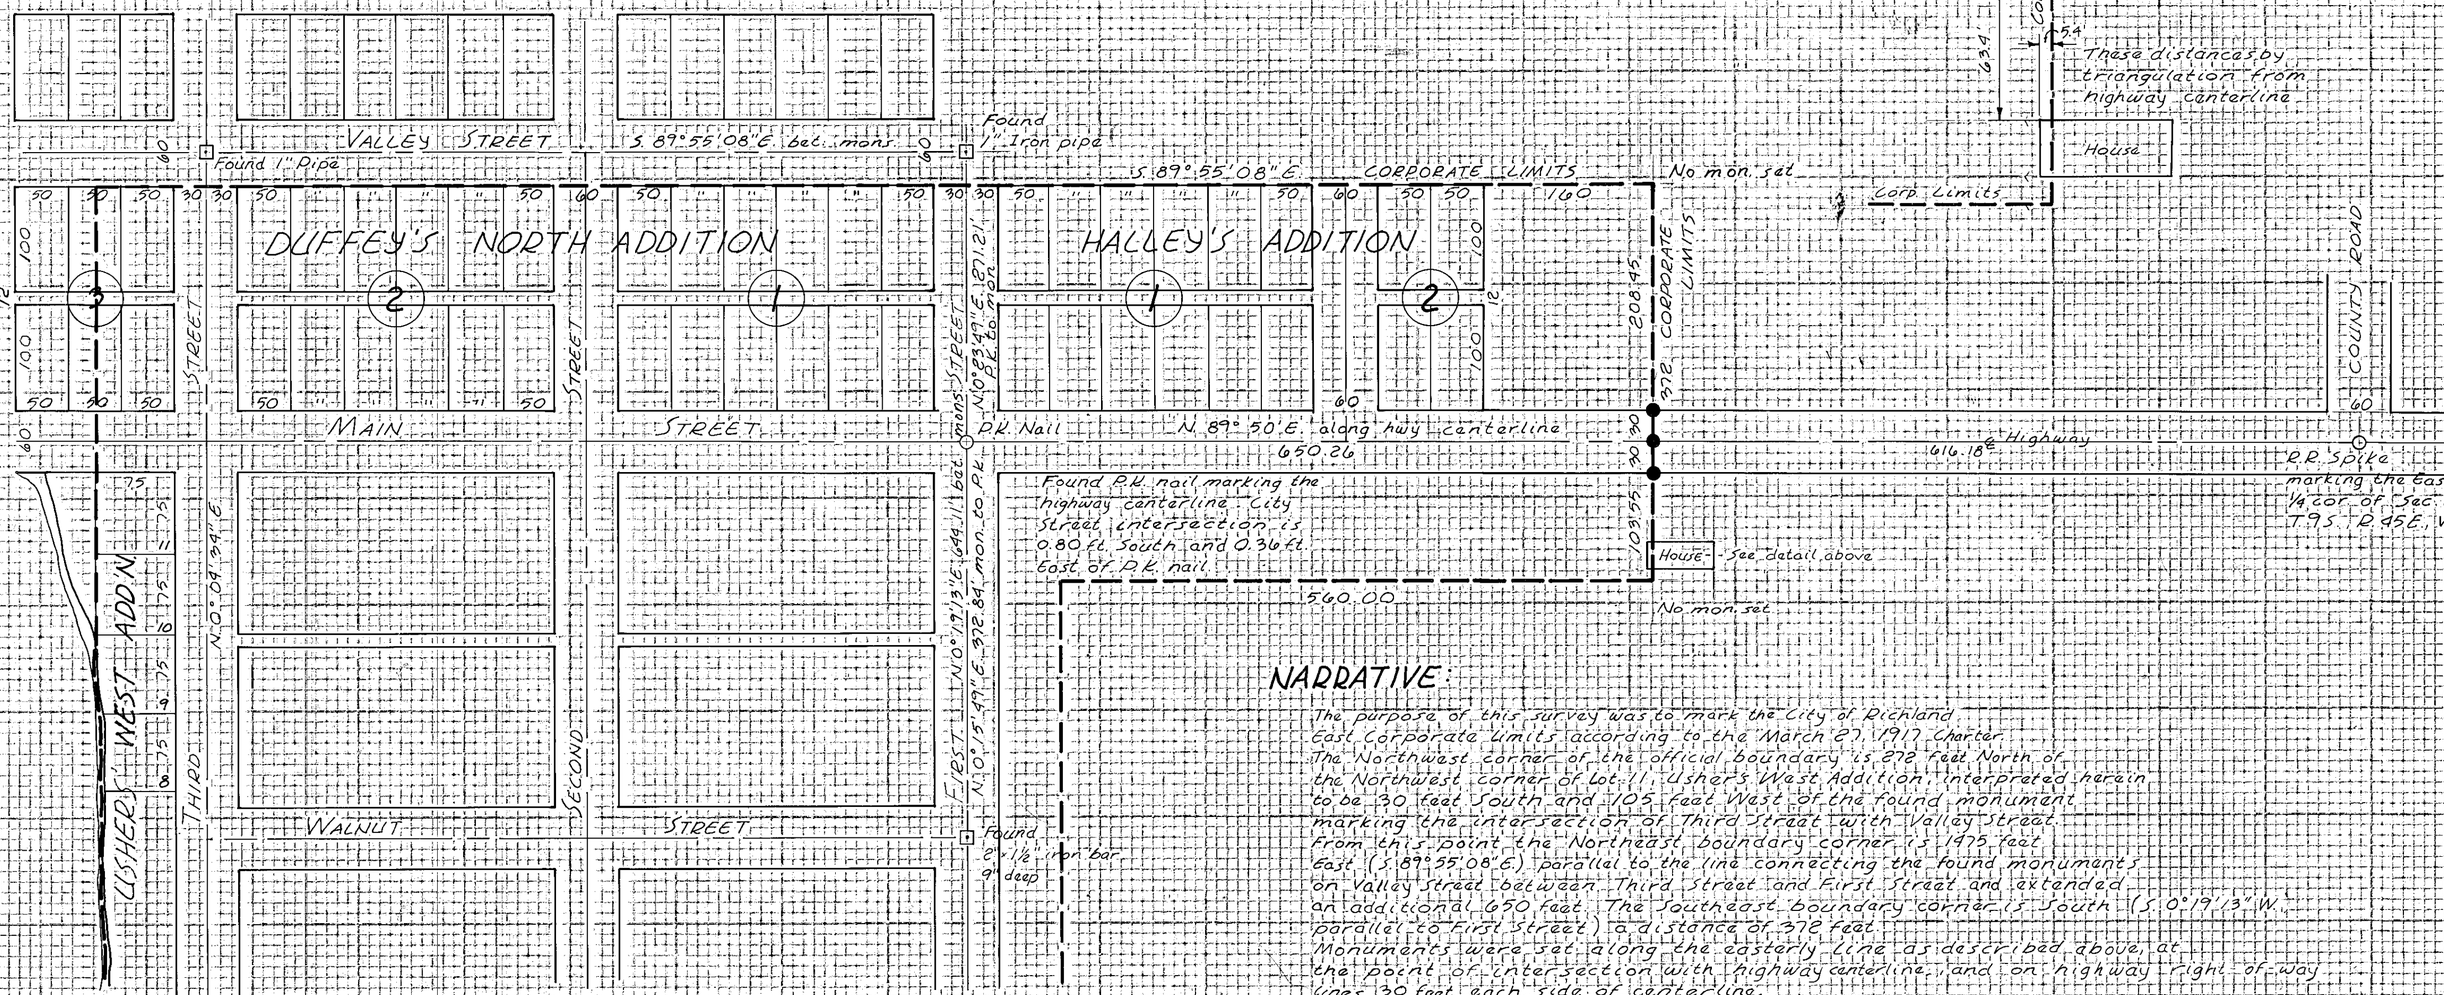

RICHLAND OREGON

NARRATIVE:

The purpose of this survey was to mark the City of Richland East Corporate Limits according to the March 27, 1917 Charter. The Northwest corner of the official boundary is 272 feet North of the Northwest corner of Lot 11, Usher's West Addition, interpreted herein to be 30 feet South and 105 feet West of the found monument marking the intersection of Third Street with Valley Street. From this point the Northeast boundary corner is 1975 feet East (S.89°55.08"E.) parallel to the line connecting the found monuments on Valley Street between Third Street and First Street and extended an additional 650 feet. The Southeast boundary corner is South (S.0°19'13"W. parallel to First Street) a distance of 378 feet. Monuments were set along the easterly line as described above, at the point of intersection with highway centerline, and on highway right-of-way lines 30 feet each side of centerline.

LEGEND

- ⊡ Found city monuments
- ○ Found object as noted
- ● Set 5/8" x 30" rebar with plastic cap mkd. "HANLEY ENGRG PLS 1206"
- — — Corporate Limits 1917 Charter

MAP of SURVEY

PARTIAL CORPORATE LIMITS OF THE CITY OF RICHLAND, OREGON

Surveyed July 23, 1987 for Dee and Gloria Olsen, et ux
Scale: 1" = 100'

REGISTERED PROFESSIONAL LAND SURVEYOR
James D. Hanley
OREGON SEPTEMBER 23, 1977 JAMES D. HANLEY 1206

FILED 8-8-87
BAKER COUNTY SURVEYOR
SURVEY NO. 9-45-42