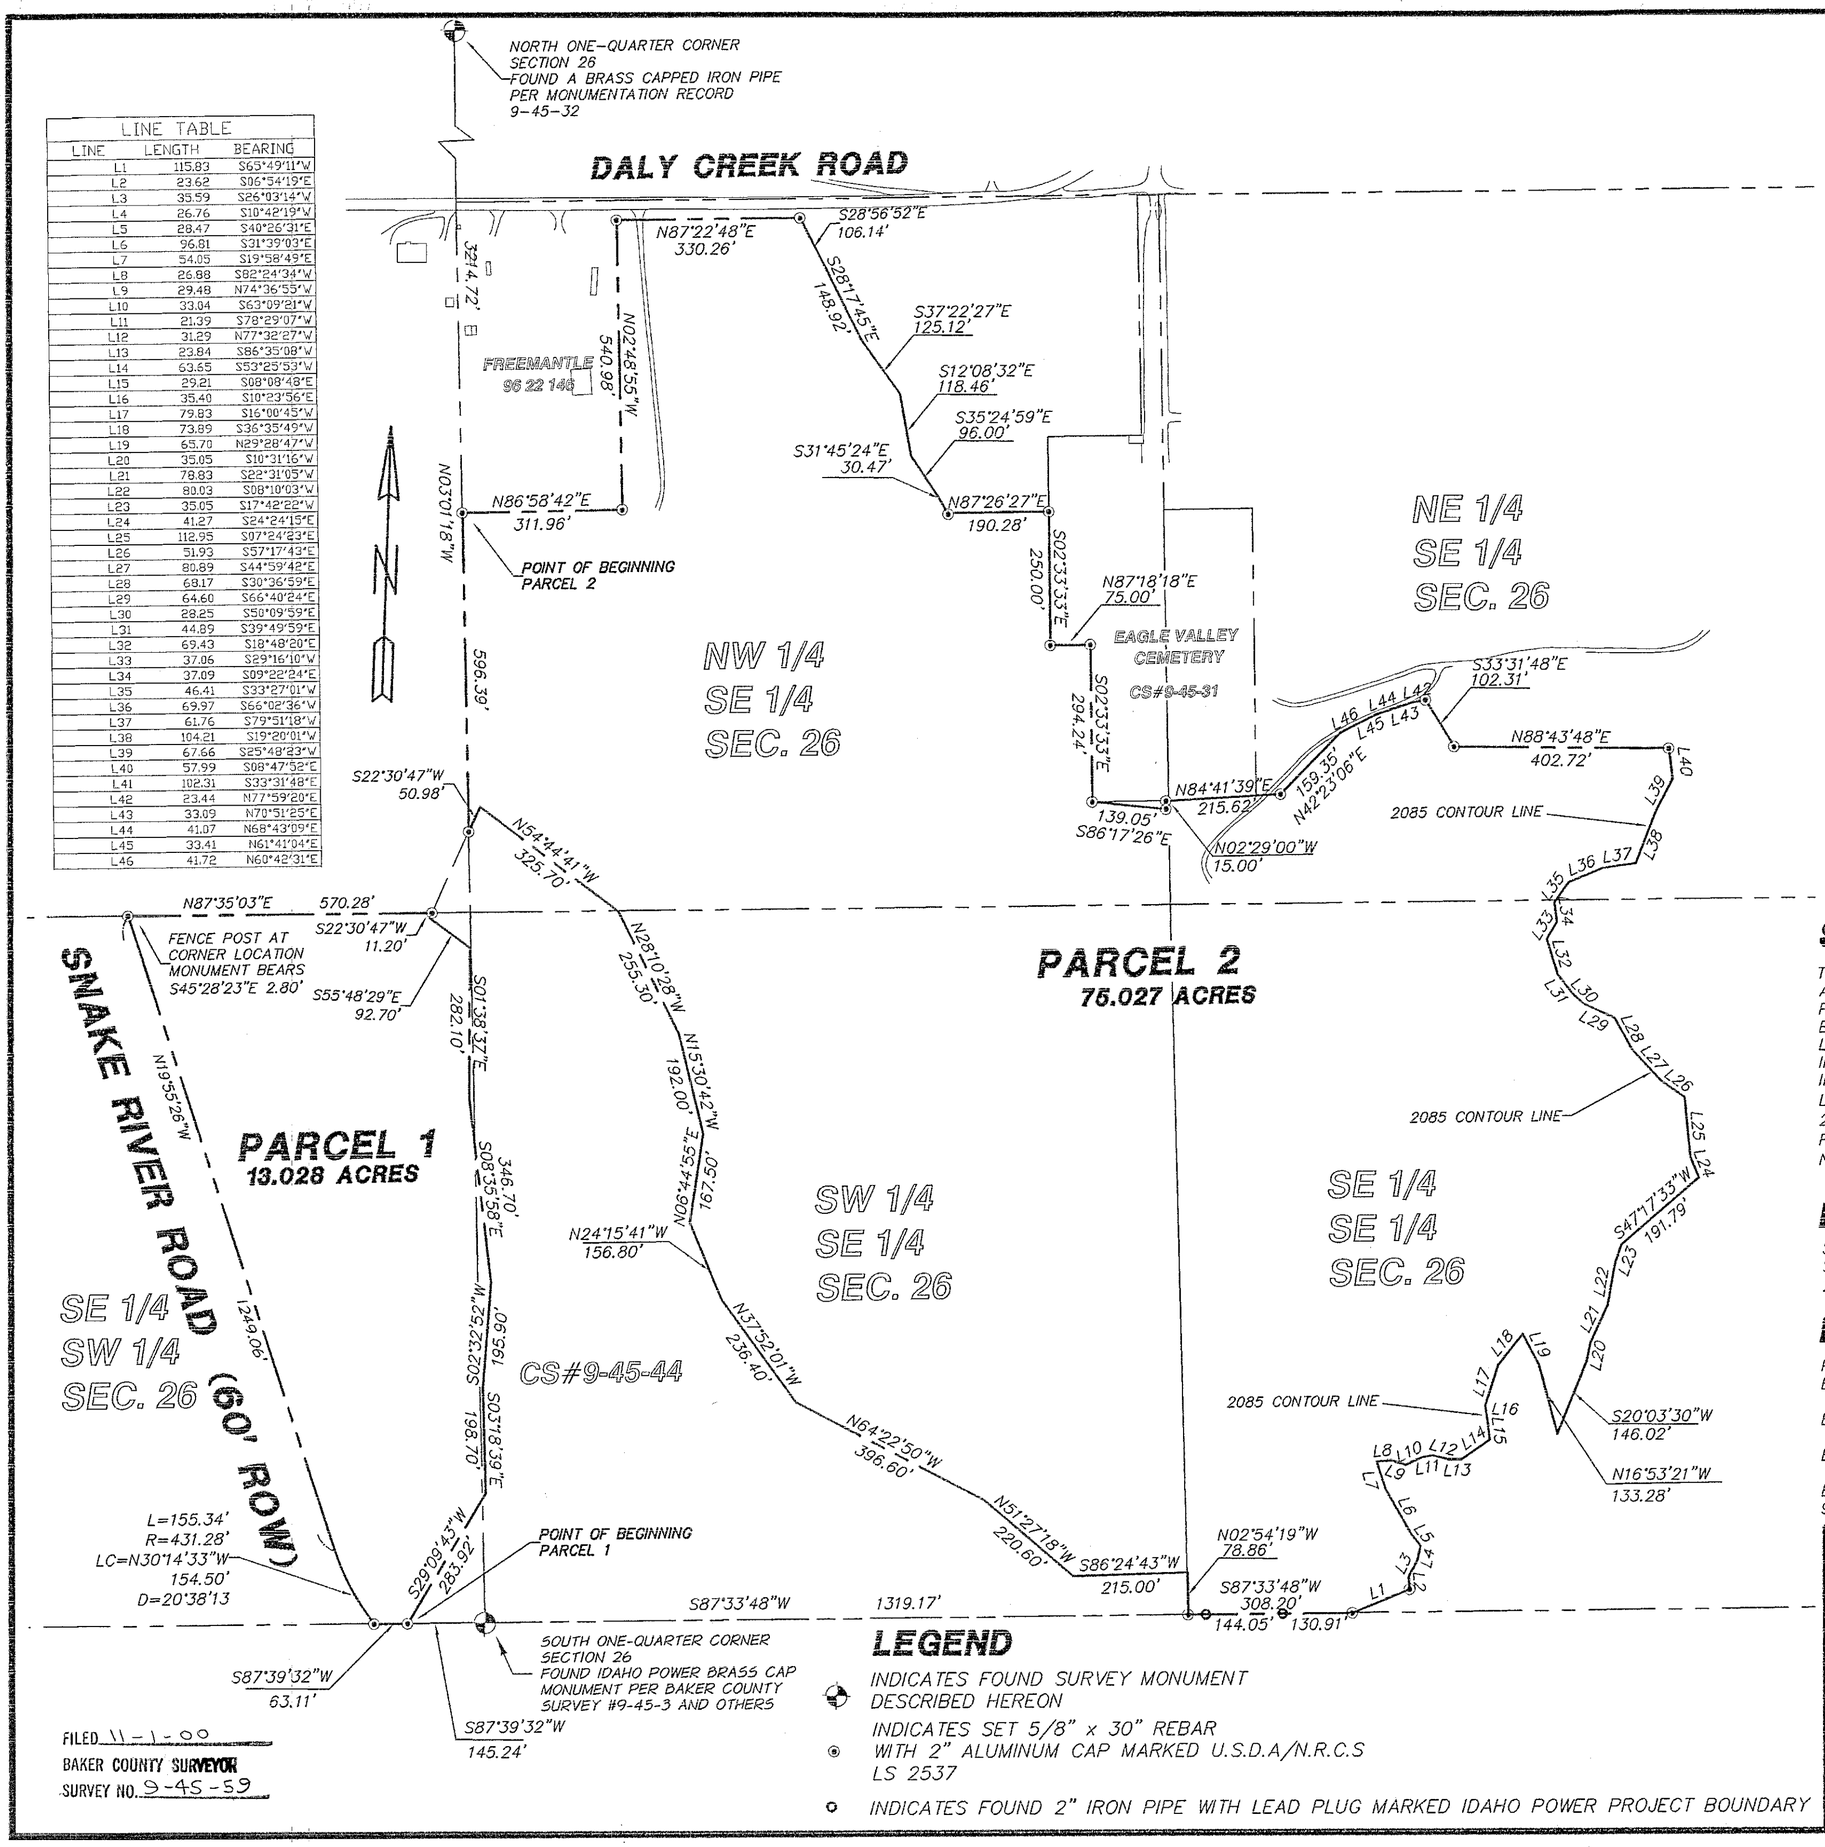

LINE TABLE		
LINE	LENGTH	BEARING
L1	115.83	S65°49'11"W
L2	23.62	S06°54'19"E
L3	35.59	S26°03'14"W
L4	26.76	S10°42'19"W
L5	28.47	S40°26'31"E
L6	96.81	S31°39'03"E
L7	54.05	S19°58'49"E
L8	26.88	S82°24'34"W
L9	29.48	N74°36'55"W
L10	33.04	S63°09'21"W
L11	21.39	S78°29'07"W
L12	31.29	N77°32'27"W
L13	23.84	S86°35'08"W
L14	63.65	S53°25'53"W
L15	29.21	S08°08'48"E
L16	35.40	S10°23'56"E
L17	79.83	S16°00'45"W
L18	73.89	S36°35'49"W
L19	65.70	N29°28'47"W
L20	35.05	S10°31'16"W
L21	78.83	S22°31'05"W
L22	80.03	S08°10'03"W
L23	35.05	S17°42'22"W
L24	41.27	S24°24'15"E
L25	112.95	S07°24'23"E
L26	51.93	S57°17'43"E
L27	80.89	S44°59'42"E
L28	68.17	S30°36'59"E
L29	64.60	S66°40'24"E
L30	28.25	S50°09'59"E
L31	44.89	S39°49'59"E
L32	69.43	S18°48'20"E
L33	37.06	S29°16'10"W
L34	37.09	S09°22'24"E
L35	46.41	S33°27'01"W
L36	69.97	S66°02'36"W
L37	61.76	S79°51'18"W
L38	104.21	S19°20'01"W
L39	67.66	S25°48'23"W
L40	57.99	S08°47'52"E
L41	102.31	S33°31'48"E
L42	23.44	N77°59'20"E
L43	33.09	N70°51'25"E
L44	41.07	N68°43'09"E
L45	33.41	N61°41'04"E
L46	41.72	N60°42'31"E

REGISTERED
PROFESSIONAL
LAND SURVEYOR
OREGON
JAN. 21, 1992
HARMON E. McLENDON
2537
Renews 12/31/00

SURVEY NARRATIVE

THIS SURVEY WAS PERFORMED AT THE REQUEST OF RICHARD MURRAY AND THE NATURAL RESOURCE CONSERVATION SERVICE FOR THE PURPOSE OF DESCRIBING AND MONUMENTING THE WETLANDS RESERVE EASEMENT SHOWN HEREON. EXISTING PUBLIC LAND CORNERS WERE LOCATED AS SHOWN AND THE SECTIONS BROKEN DOWN USING INFORMATION FROM BAKER COUNTY SURVEY #9-45-3 BY L.G. BURNAP IN 1957 FOR IDAHO POWER COMPANY. THE 2085 CONTOUR LINE WAS LOCATED USING THE NGS SURVEY BENCHMARK "R 403" ELEVATION = 2188.93 FEET (NGVD 29). GEODETIC CONTROL FOR THE SURVEY WAS FROM HORIZONTAL CONTROL STATION "DALY" COORDINATES OF N44°41'11.44924" W117°11'30.72683" (NAVD83(1991).

BASIS OF BEARINGS

SATELLITE OBSERVATIONS AT THE NORTH ONE-QUARTER CORNER OF SECTION 26. TO OBTAIN TRUE NORTH BEARINGS ROTATE CLOCKWISE 2°21'35" AT THIS MONUMENT.

REFERENCE DOCUMENTS

PRELIMINARY TITLE REPORT ISSUED AUG. 3, 2000, FILE NO.00012011, ELKHORN TITLE COMPANY, BAKER CITY, OREGON.

BAKER COUNTY SURVEYS 9-45-3, 9-45-31,9-45-44,9-45-36

BAKER COUNTY MONUMENT RECORDS 9-45-32, 9-45-33, 9-45-34

BAKER COUNTY DEEDS 88 20 022, BK63 PG 171, 88 23 049, 050, 051, 96 22 146, 92 07 003 &004, BK69, PG 375, 99 38 086

LEGEND

INDICATES FOUND SURVEY MONUMENT DESCRIBED HEREON

INDICATES SET 5/8" x 30" REBAR WITH 2" ALUMINUM CAP MARKED U.S.D.A/N.R.C.S LS 2537

INDICATES FOUND 2" IRON PIPE WITH LEAD PLUG MARKED IDAHO POWER PROJECT BOUNDARY

FILED 11-1-00
BAKER COUNTY SURVEYOR
SURVEY NO. 9-45-59

U.S.D.A. / N.R.C.S.
WETLANDS RESERVE PROGRAM
RICHARD MURRAY PROPERTY
SOUTHEAST 1/4 AND SOUTHWEST 1/4 SEC. 26
T9S, R45E, BAKER COUNTY, OREGON

USDA/NRCS
3990 MIDWAY LANE
BAKER CITY, OR., 97814

SCALE: 1" = 200'
DATE: Nov, 2000
JOB NO. 2725-20

anderson perry & associates, inc.
ENGINEERING SURVEYING MATERIALS TESTING
LA GRANDE, OR. WALLA WALLA, WA. BAKER CITY, OR.

SHEET 1/1