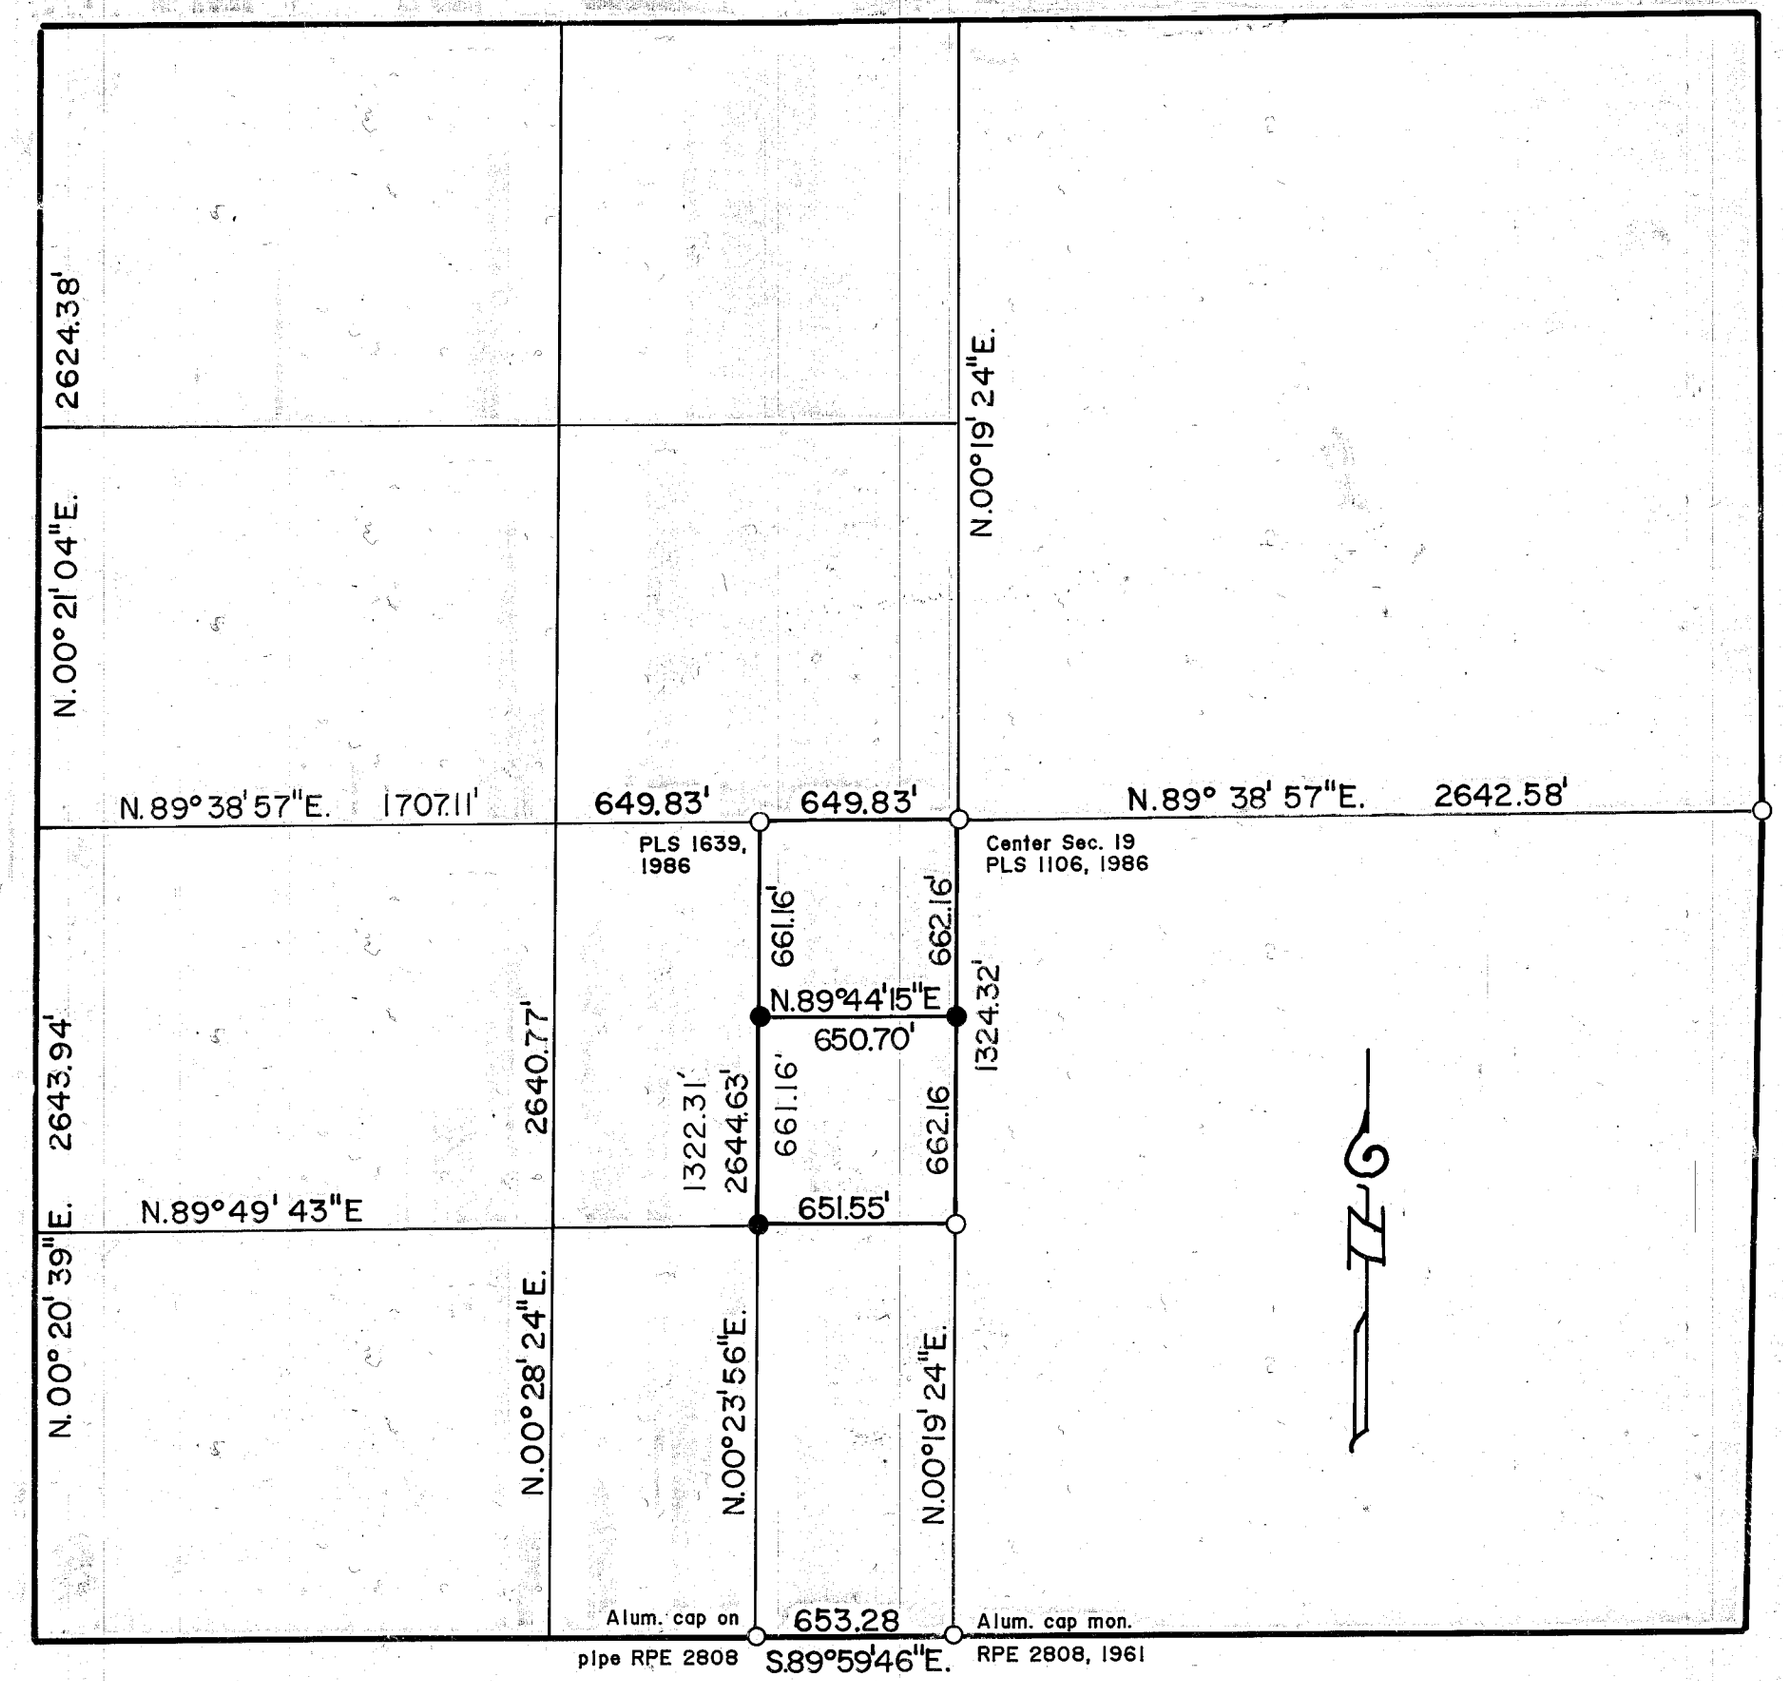

Subdivision of Section 19 is filed
under Co. Survey No. 11-40-79

NARRATIVE

The purpose of this survey for David Brinto
corners of his property, namely the SE1/4NE
R. 40E., W.M. Section 19 had been previousl
Bill Wells, a joint venture for US Forest Se
survey plat designated No. 11-40-79 was

This survey p.o.b. is Section 19 center qu
aluminum cap monument. A random traver
the NE1/4SW1/4 and the Northwest corner o
cap monuments. The two North corners of
ablished and the North property line was po
Basis of bearing conforms to Survey No. 1

MAP OF S

THE SE1/4NE1/4SW1/4, SEC. 19,
W.M.

Surveyed Apr. 19- May 18, 1995

LEGEND

○ Found aluminum cap monuments

● Set 5/8"x30" rebars, mkd.
"HANLEY ENGRG. PLS 1206"

HANLEY ENGINEERING
2043 MAIN STREET
BAKER CITY, OREGON